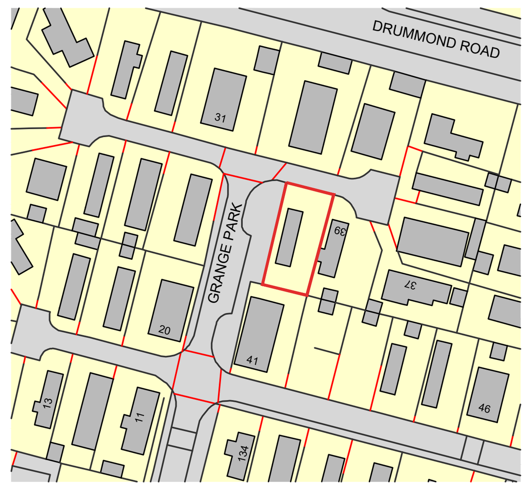

Ordnance Survey, (c) Crown Copyright 2025. All rights reserved. Licence number 100022432

Location Plan

scale A1 1:1250, A3 1:2500

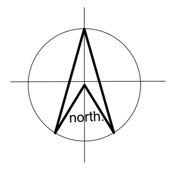

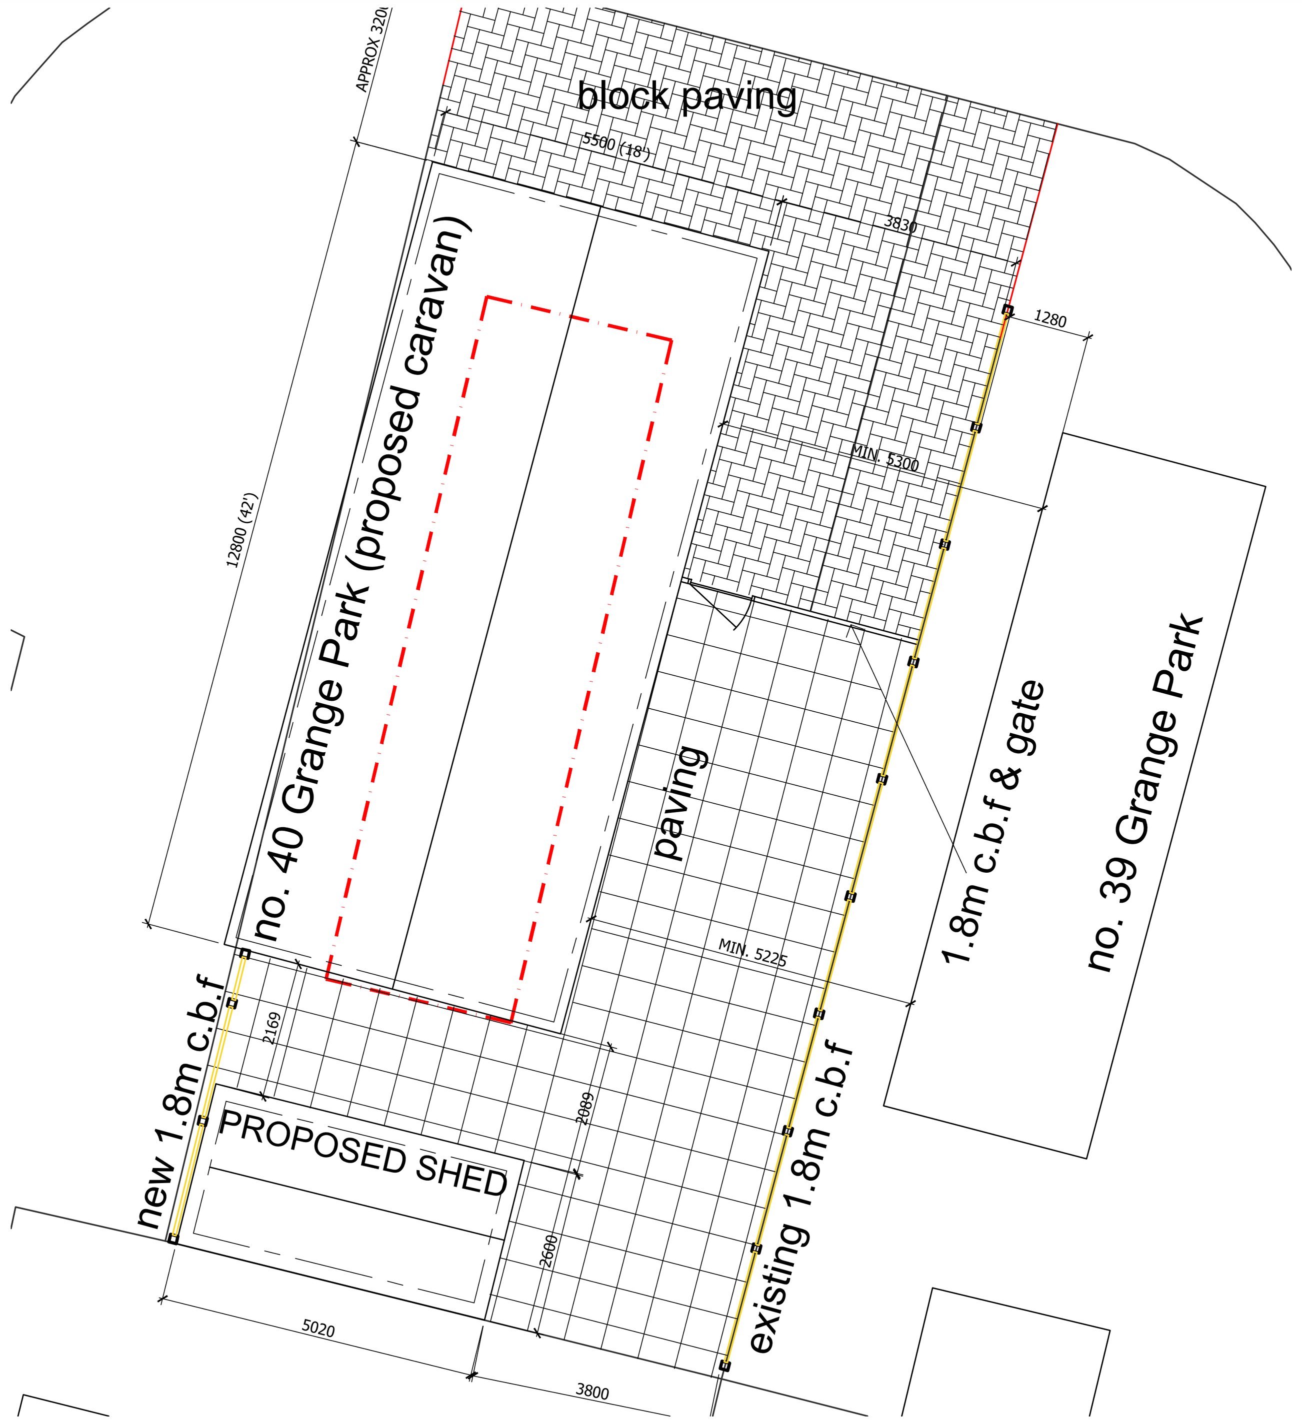

Proposed Site Plan

scale A1 1:100, A3 1:200

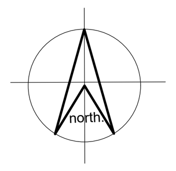

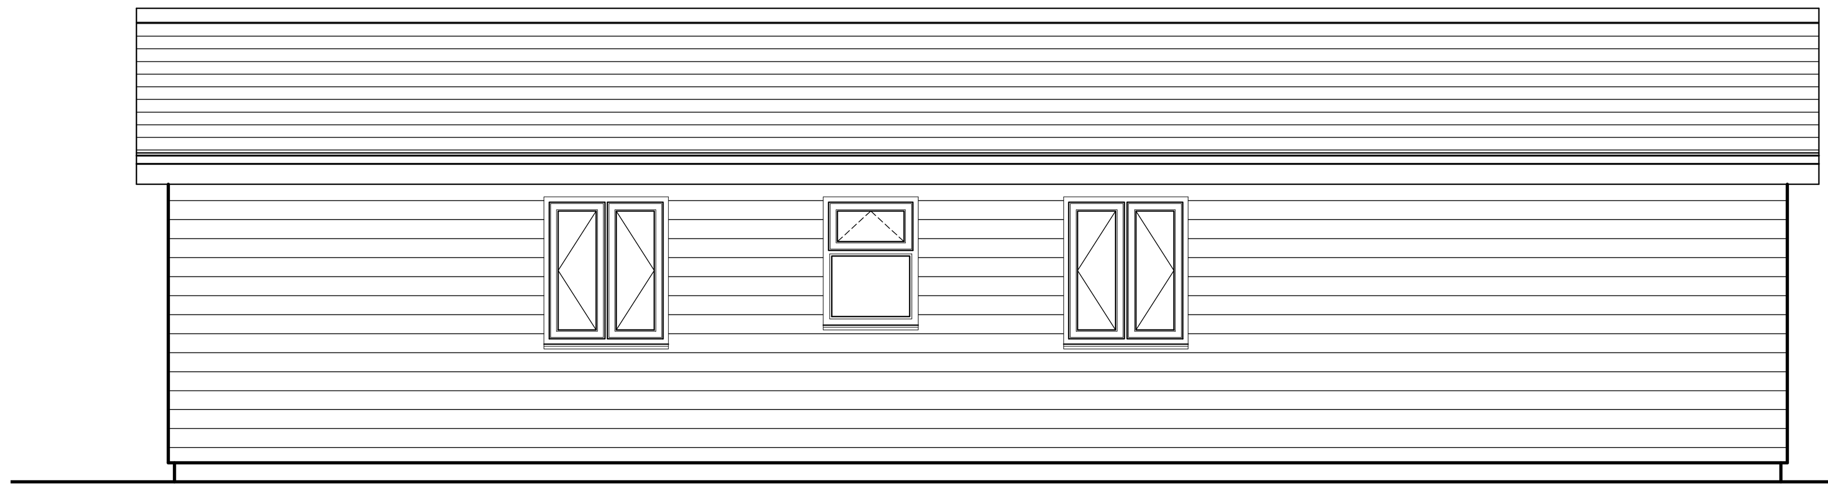

Indicative side (West) elevation

scale A1 1:50, A3 1:100

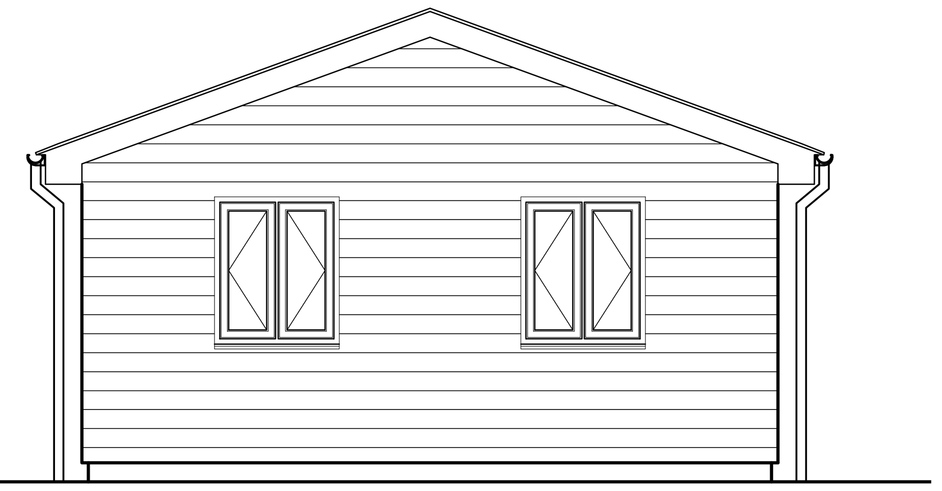

Indicative front (North) elevation

scale A1 1:50, A3 1:100

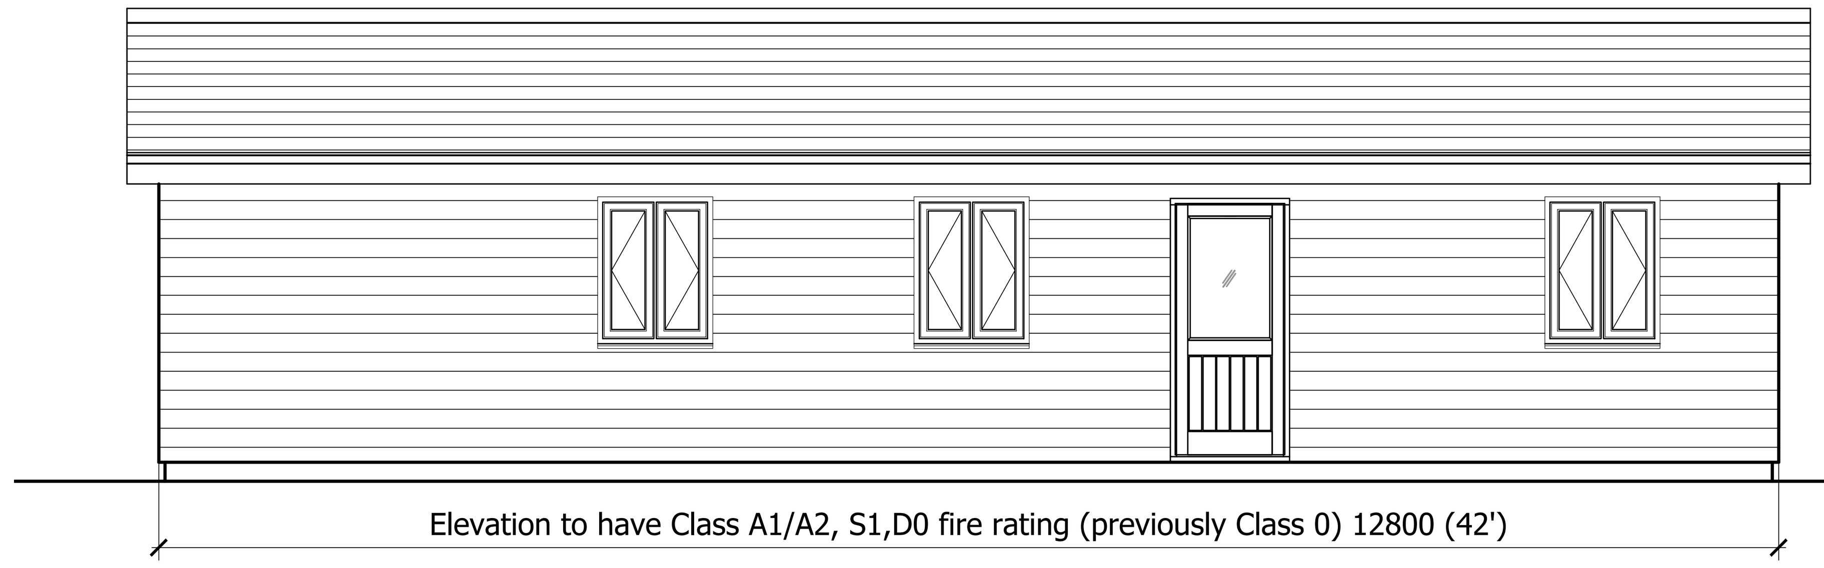

Indicative side (East) elevation

scale A1 1:50, A3 1:100

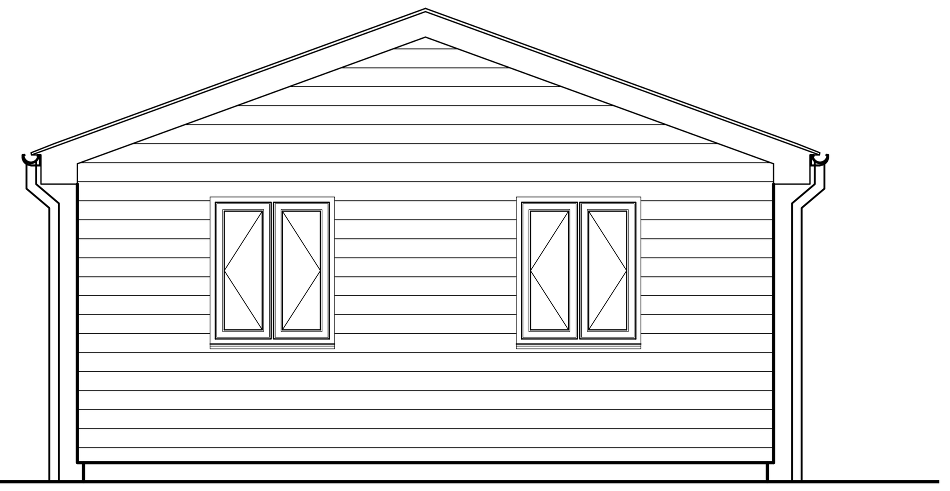

Indicative rear (South) elevation

scale A1 1:50, A3 1:100

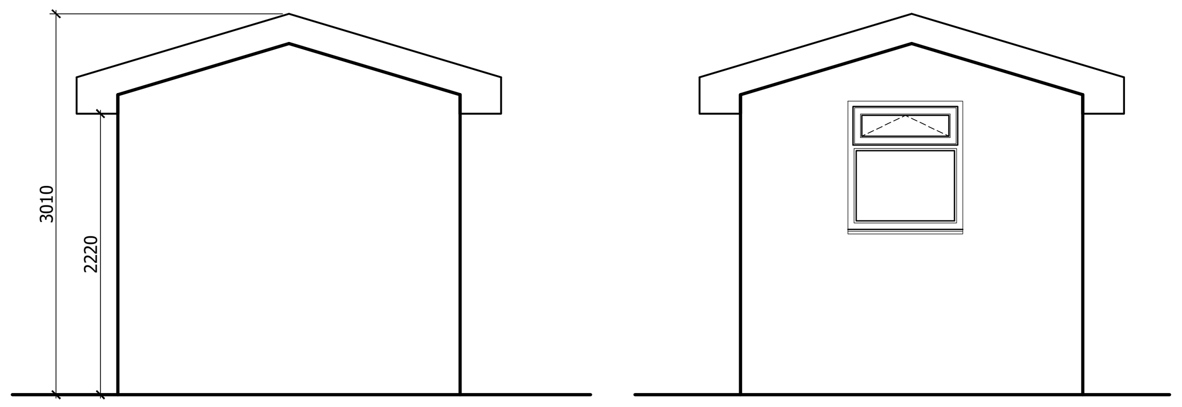

Shed side (East & West) elevations

scale A1 1:50, A3 1:100

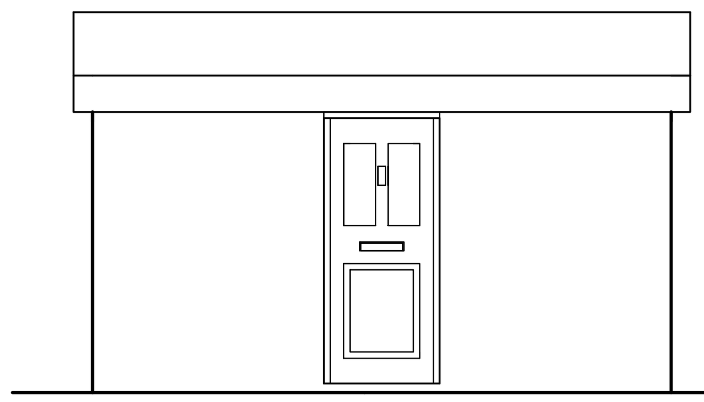

Shed front (North) elevation

scale A1 1:50, A3 1:100

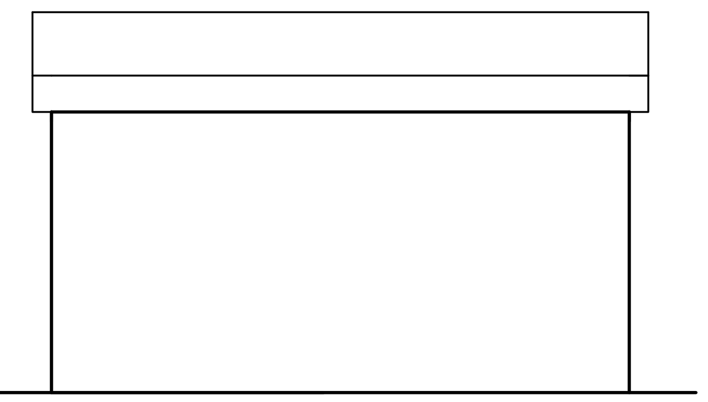

Shed rear (South) elevation

scale A1 1:50, A3 1:100

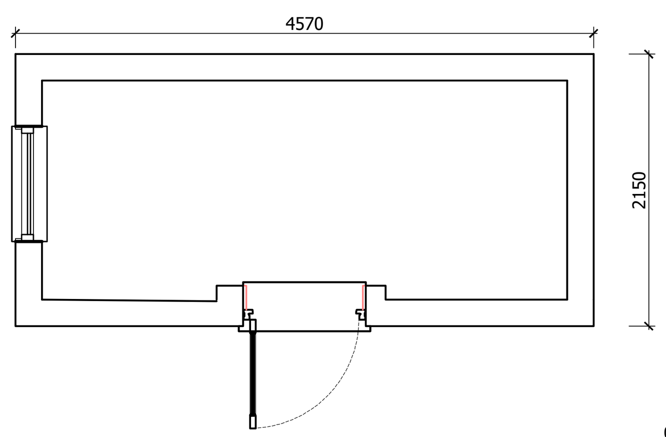

Proposed shed plan

scale A1 1:50, A3 1:100

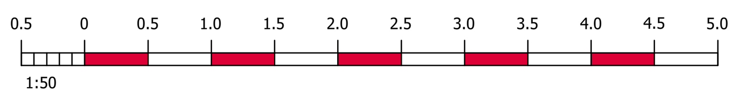

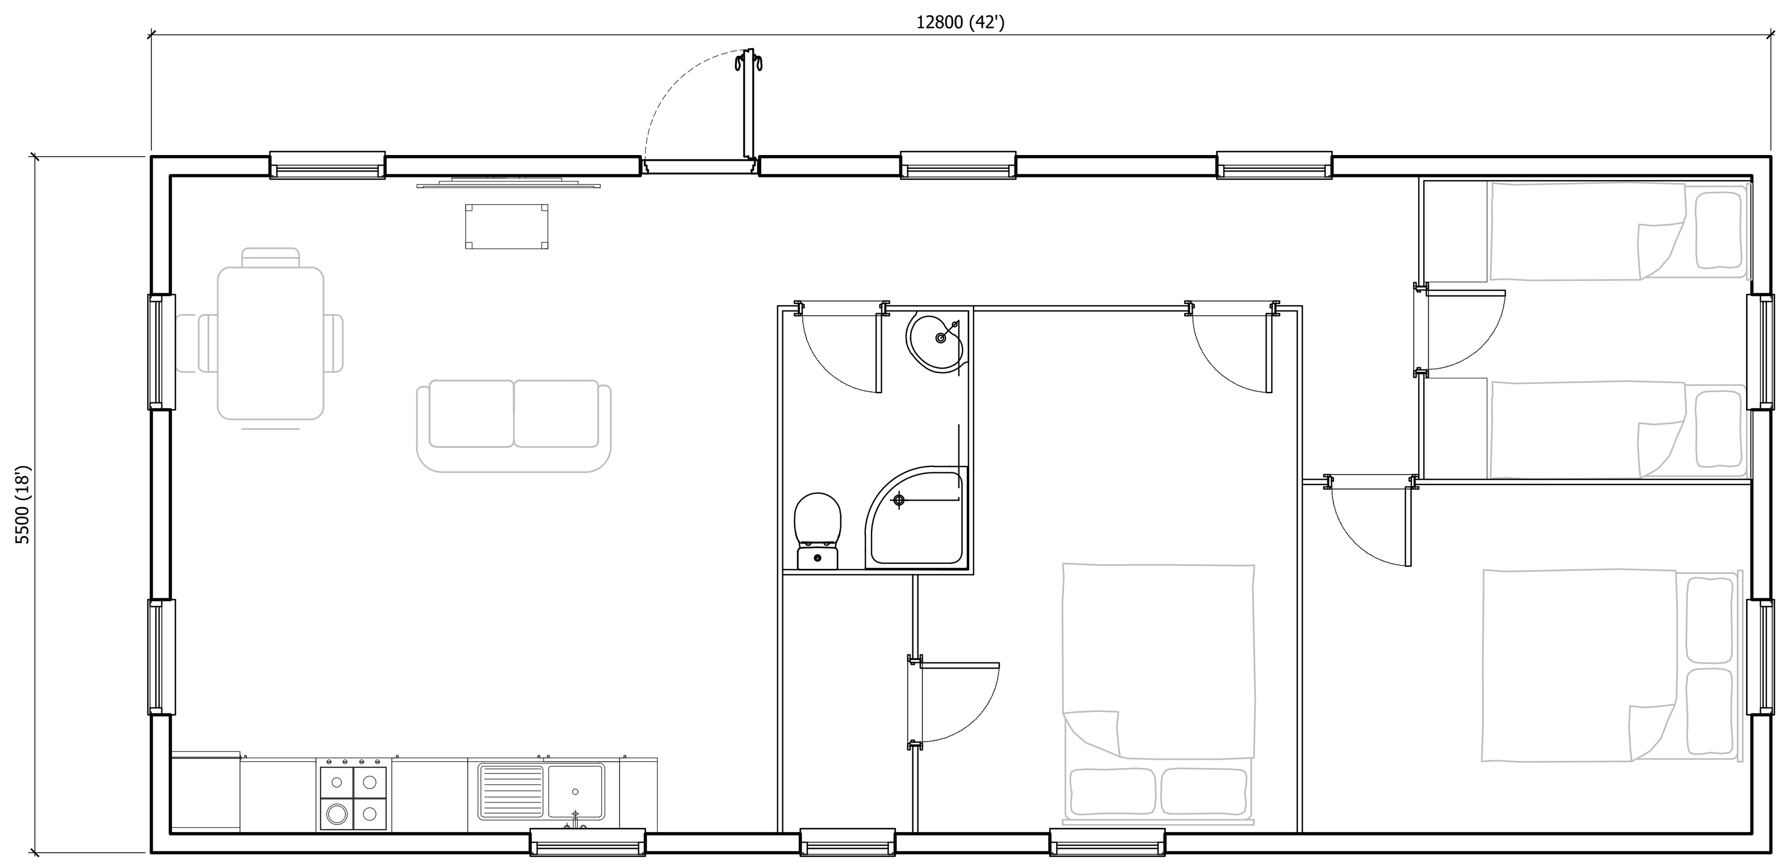

Proposed floor plan

scale A1 1:50, A3 1:100

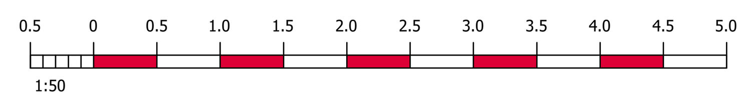

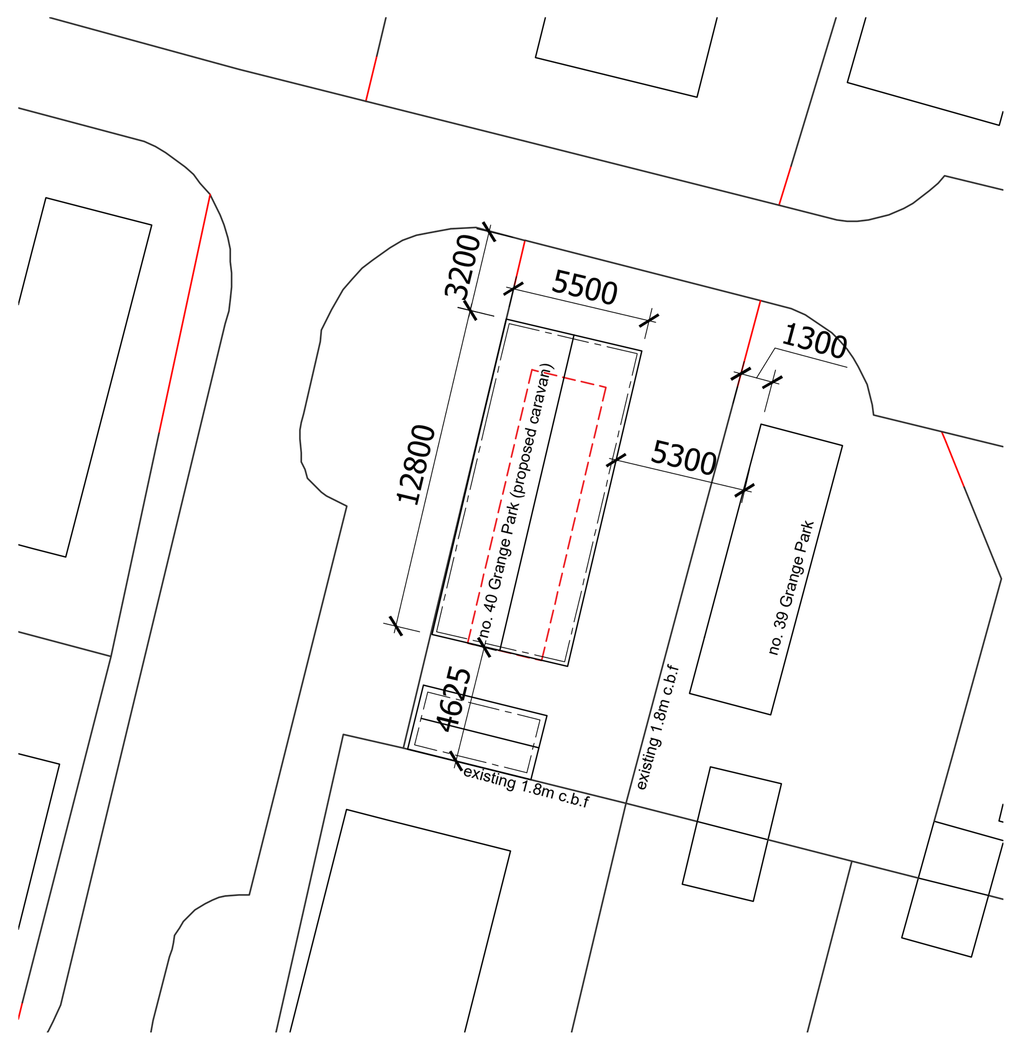

Proposed Block Plan

scale A1 1:250, A3 1:500

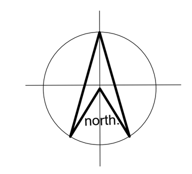

revision	notes	date	drawn	check	revision	notes	date	drawn	check	revision	notes	date	drawn	check	client

scale width 100mm @ a1 - 50mm @ a3

notes

this drawing is the copyright of the HRP Architects Ltd and must not be reproduced in whole or part or used for the execution of works without their permission.

all dimensions to be checked on site prior to commencement of construction works and the architect notified of any discrepancy.

figured dimensions are to be used in preference to scaled dimensions.

no deviation from this drawing will be permitted without prior consent of the architect.

all drawings are prepared subject to a full measured and structural survey of the buildings and site.

all structural work is subject to the appointment of a structural engineer to confirm and agree the structural proposals.

os promap licence no. 100020449.

hrp architects

HRP Architects Ltd

18 Limberline Spur
hilsea, portsmouth, hampshire, po3 5hj

tel: 023 9269 1843
fax: 023 9263 9722
email: info@hrp-architects.com
website: hrp-architects.com

project	Proposed Replacement Caravan at 40 Grange Park, Hedege End	drawn: mmh date: Mar 25	checked: status: Planning
detail	Existing plans & elevations	a1 scale / a3 scale: as shown	9170 -01 (rev)