
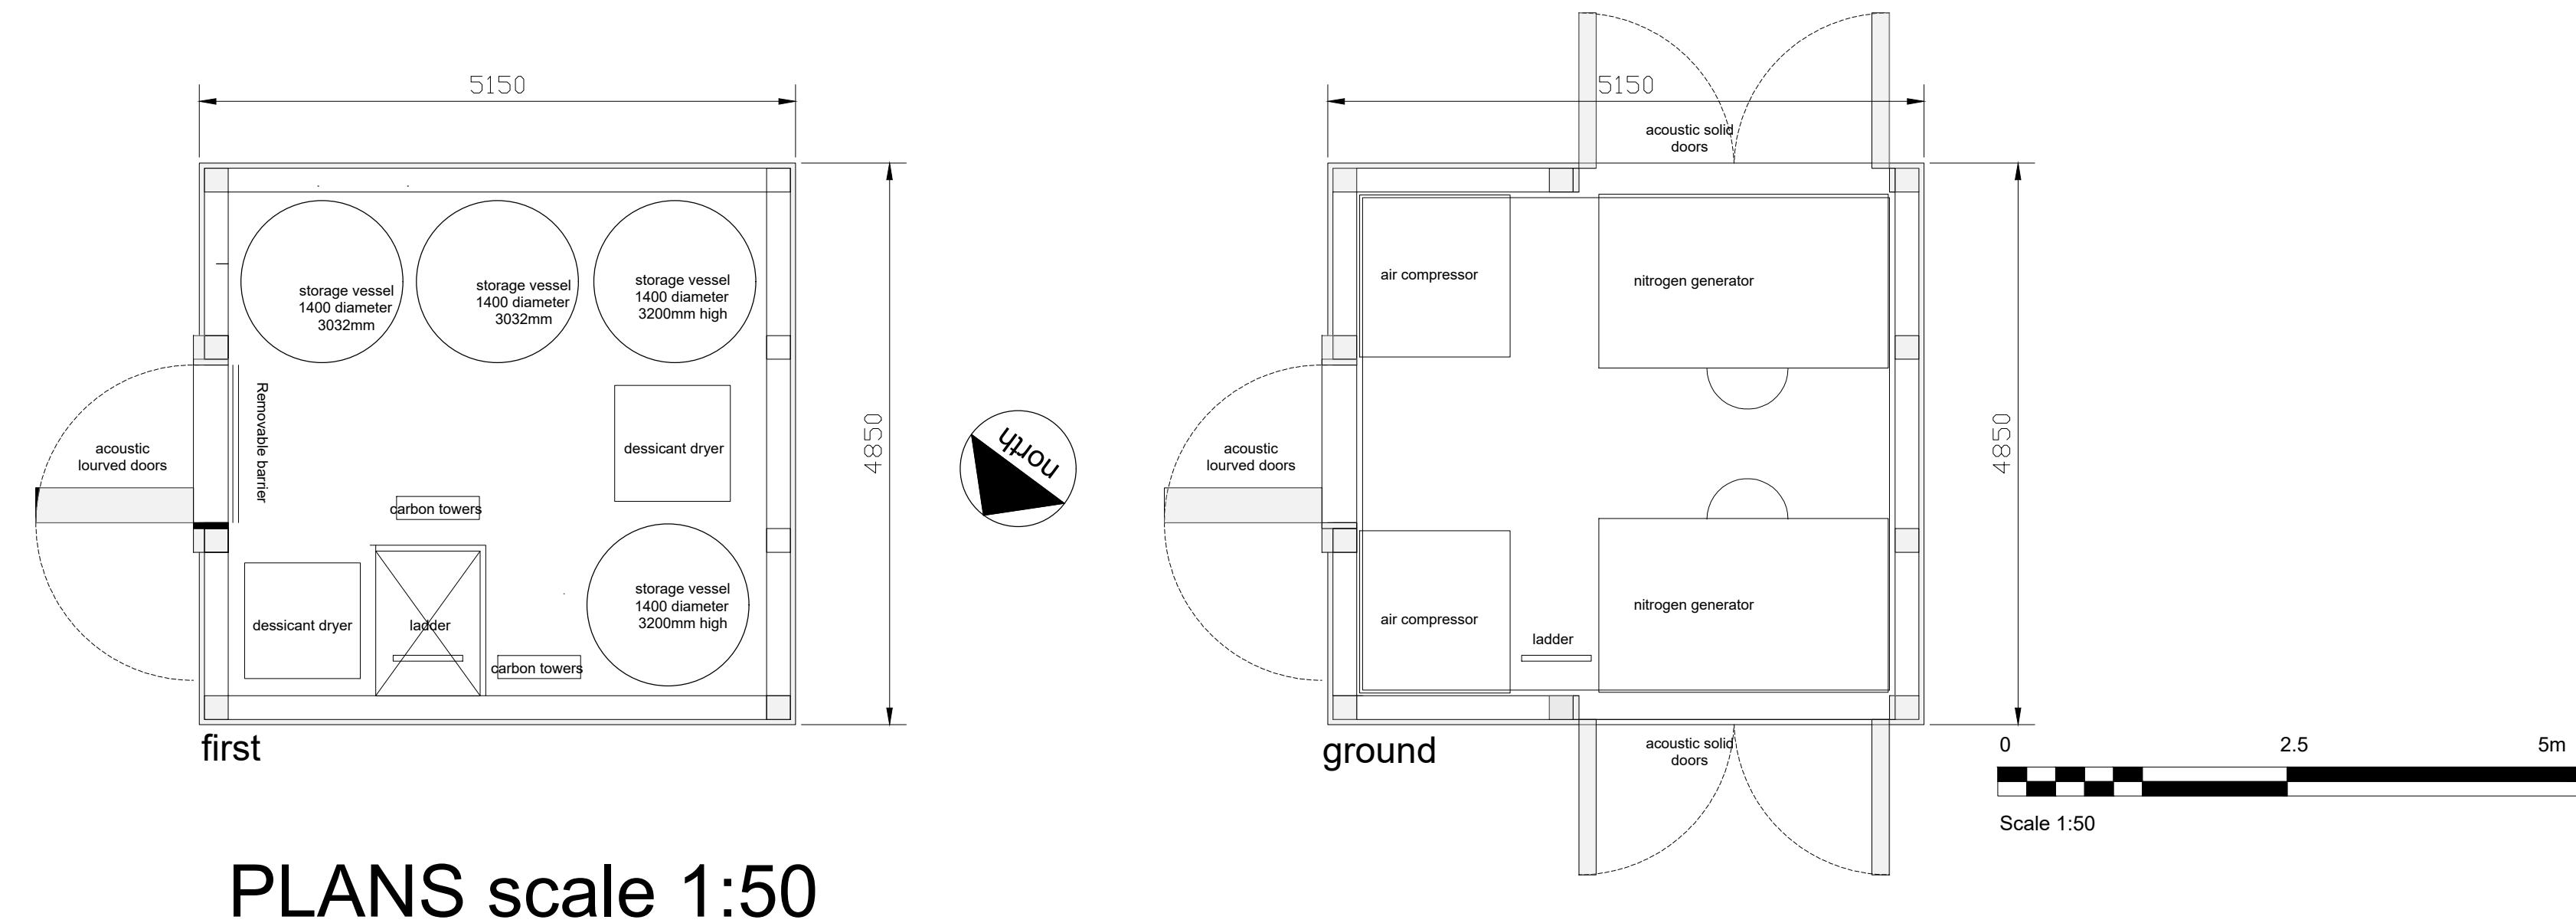


Disclaimer
© This drawing is the copyright of Jeff Scoffham Architects Ltd and may not be reproduced or used except by written permission. This drawing may include information provided by third parties including civil and structural, M&E and other specialist consultants and subcontractors. Jeff Scoffham Architects Ltd relies on the specialist knowledge and expertise of these third parties and does not warrant the accuracy of this information and thus is to be treated as illustrative only.
If you notice any discrepancies between drawings/information supplied by Jeff Scoffham Architects Ltd and drawings/information supplied by other consultants, specialist sub-contractors or discrepancies within Jeff Scoffham Architects Ltd's drawings/information, please notify Jeff Scoffham Architects Ltd immediately detailing the discrepancies which have been identified.
Unless otherwise expressly agreed, Jeff Scoffham Architects Ltd design responsibility is limited to the design of the permanent works as finally constructed only in accordance with Jeff Scoffham Architects Ltd's design.
Do not scale use given dimensions only.
Read this drawing in conjunction with the specification.
Check site dimensions prior to fabrication.
Whether specifically stated or not, all work is to comply with:
The Building Regulations
The requirements of the NHBC/Zurich
The clients general development brief.

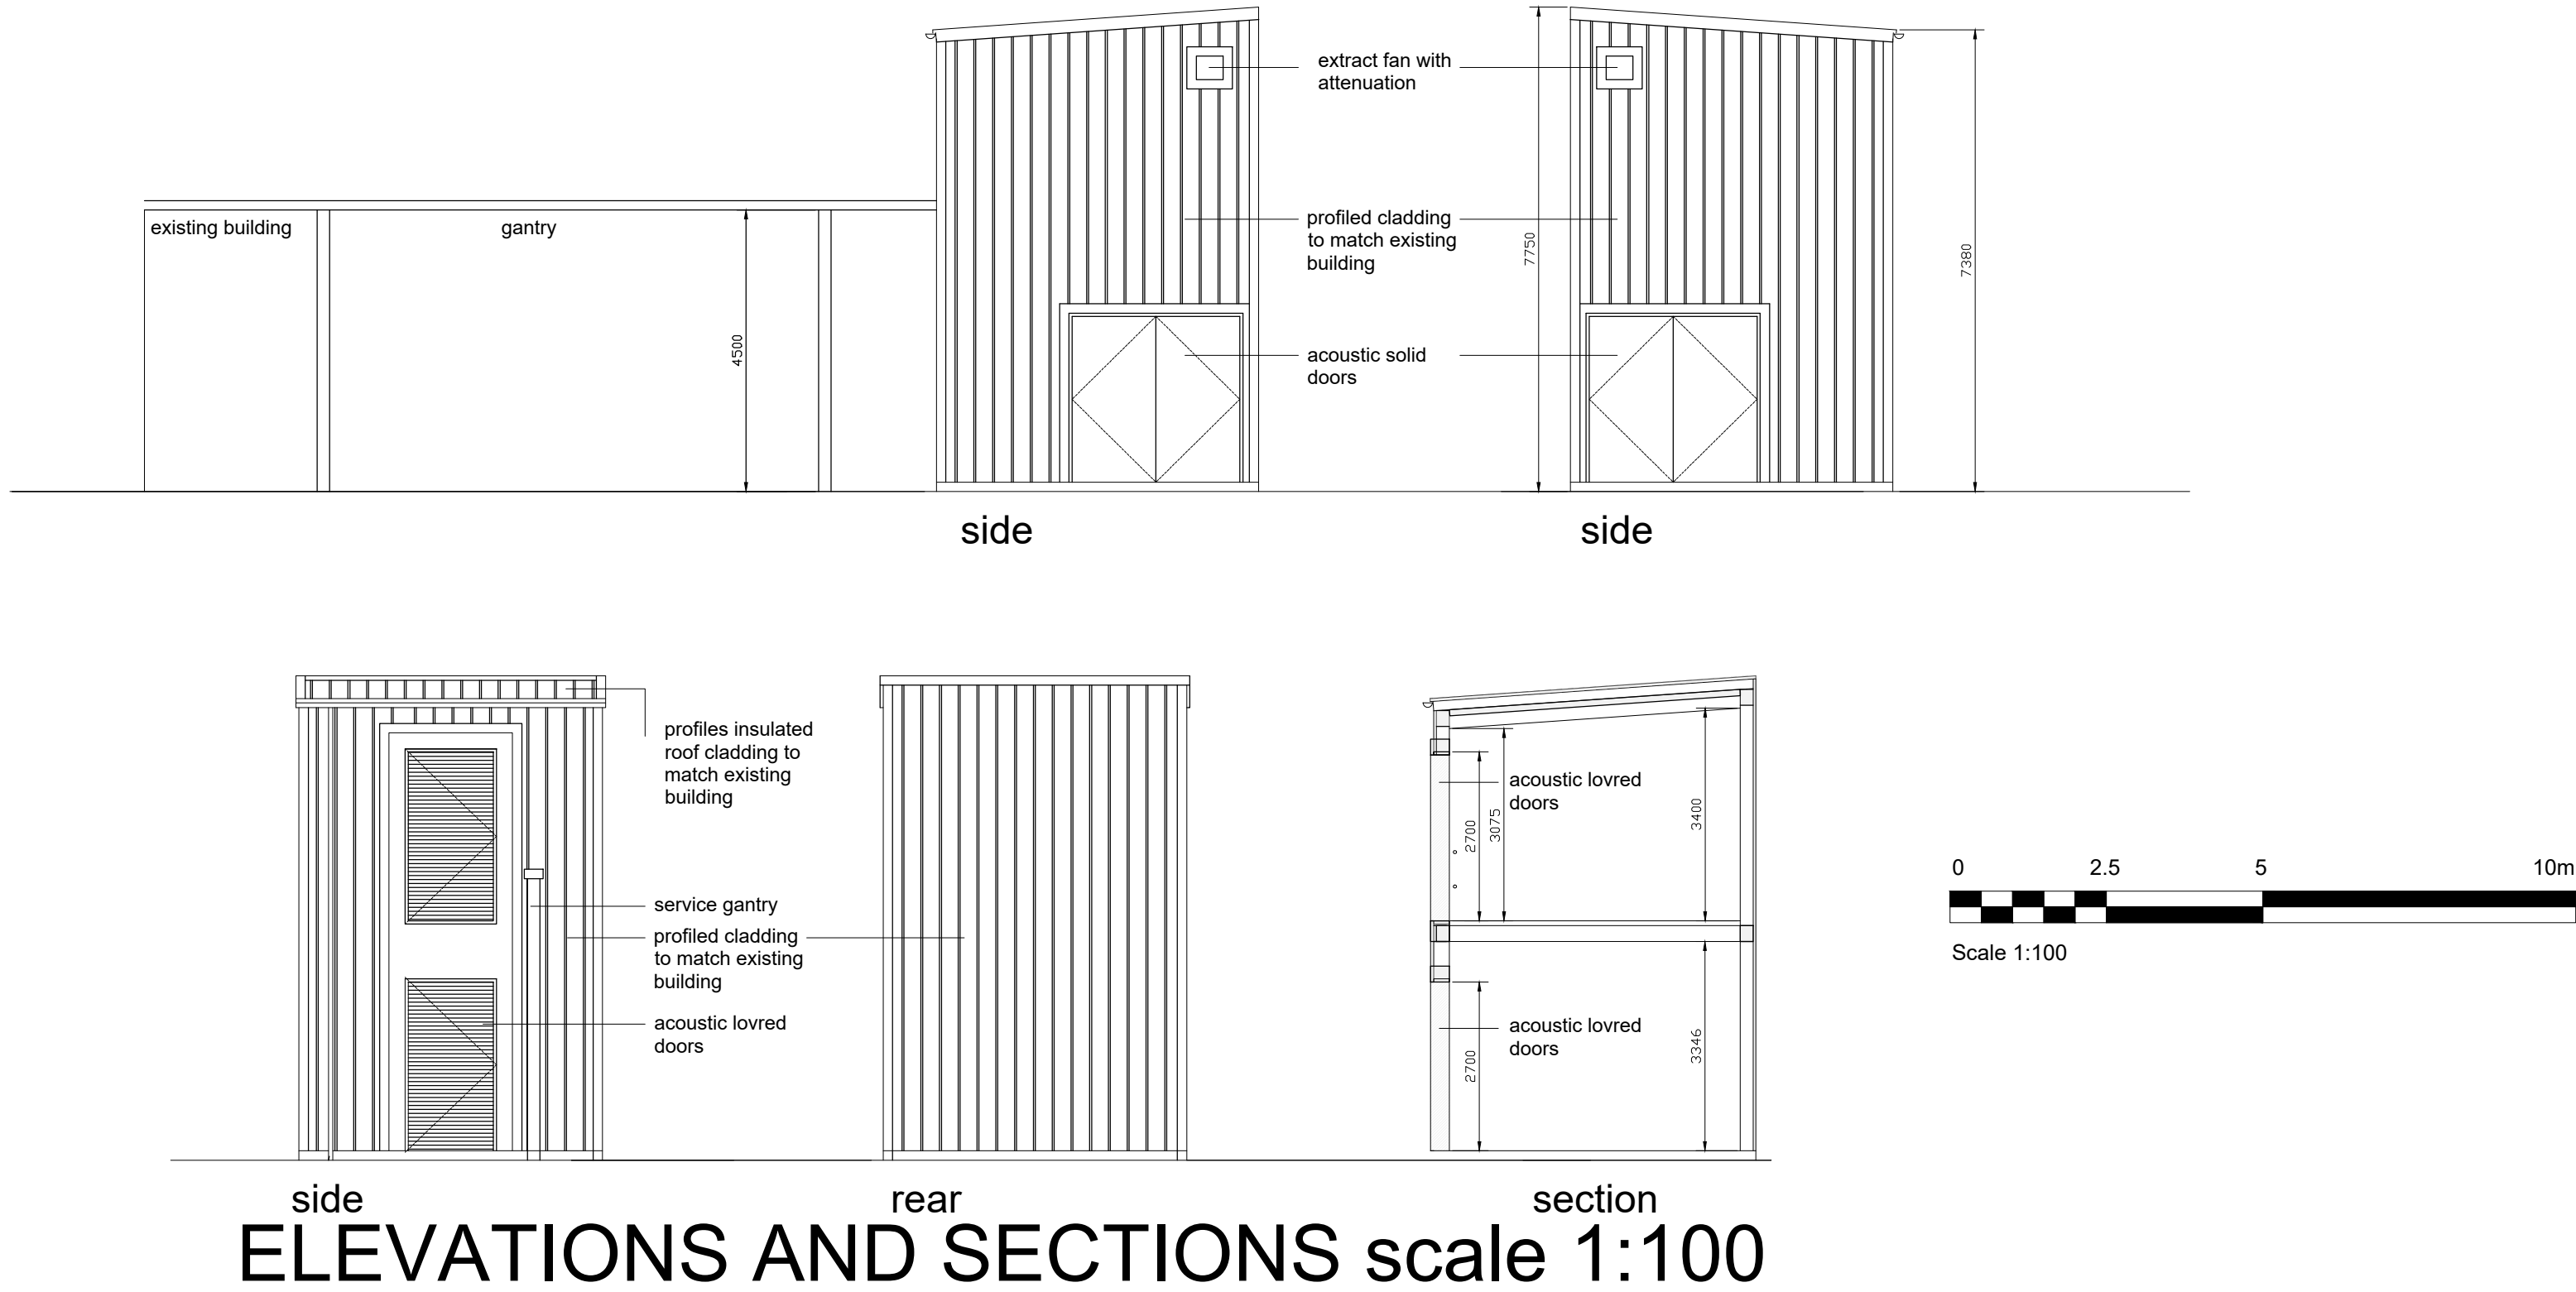

JRS

JRS

JRS

Issue for planning application

ADD MATERIALS AND MINOR ADJUSTMENTS

02 04 25

31 03 25

REV

BY

CHK

DETAILS

DATE

D

M

Y

CLIENT

COOPERVISION

Speedwell House,Speedwell Close

CHANDLER'S FORD EASTLEIGH

SO53 4BT

PROJECT

NEW MEZZANINE FLOOR

STAIRCASE AND NITROGEN

GENERATION PLANT

Jeff Scoffham

Architects Ltd

50 Butt Lane Hincley LE10 1LD

enbloc

PROJECTS

DRAWING TITLE

PLANNING DRAWING

NITROGEN GENERATION

PLANT

PROPOSED PLANS SECTION

AND ELEVATIONS

DRAWING STATUS

SCALE

DATE

DRAWN