Disclaimer
Copyright
This drawing is the copyright of Jeff Scoffham Architects Ltd and may not be reproduced or used except by written permission.
Information on this drawing has been prepared by others, including civil and structural, M&E and other specialist consultants and suppliers. Jeff Scoffham Architects Ltd does not have specialist knowledge and expertise of these third parties and does not warrant the accuracy of this information and thus is to be treated with caution.
If you notice any discrepancies between drawings/information provided by Jeff Scoffham Architects Ltd and information supplied by other consultants, specialist sub-contractors or suppliers, or any other errors or omissions in drawings/information, please notify Jeff Scoffham Architects Ltd immediately detailing the discrepancies which have been noticed.
Unless otherwise expressly agreed, Jeff Scoffham Architects Ltd design responsibility is limited to the design of the permanent works shown on drawings prepared for compliance with Jeff Scoffham Architects Ltd specifications.
Do not scale and given dimensions only.
Read this drawing in conjunction with the specification.
Check all dimensions and relationships.
Whether specifically stated or not, all work is to comply with:-
The Building Regulations
The Local Authority Byelaws
The clients general development brief

0 5 10 20m

Scale 1:200

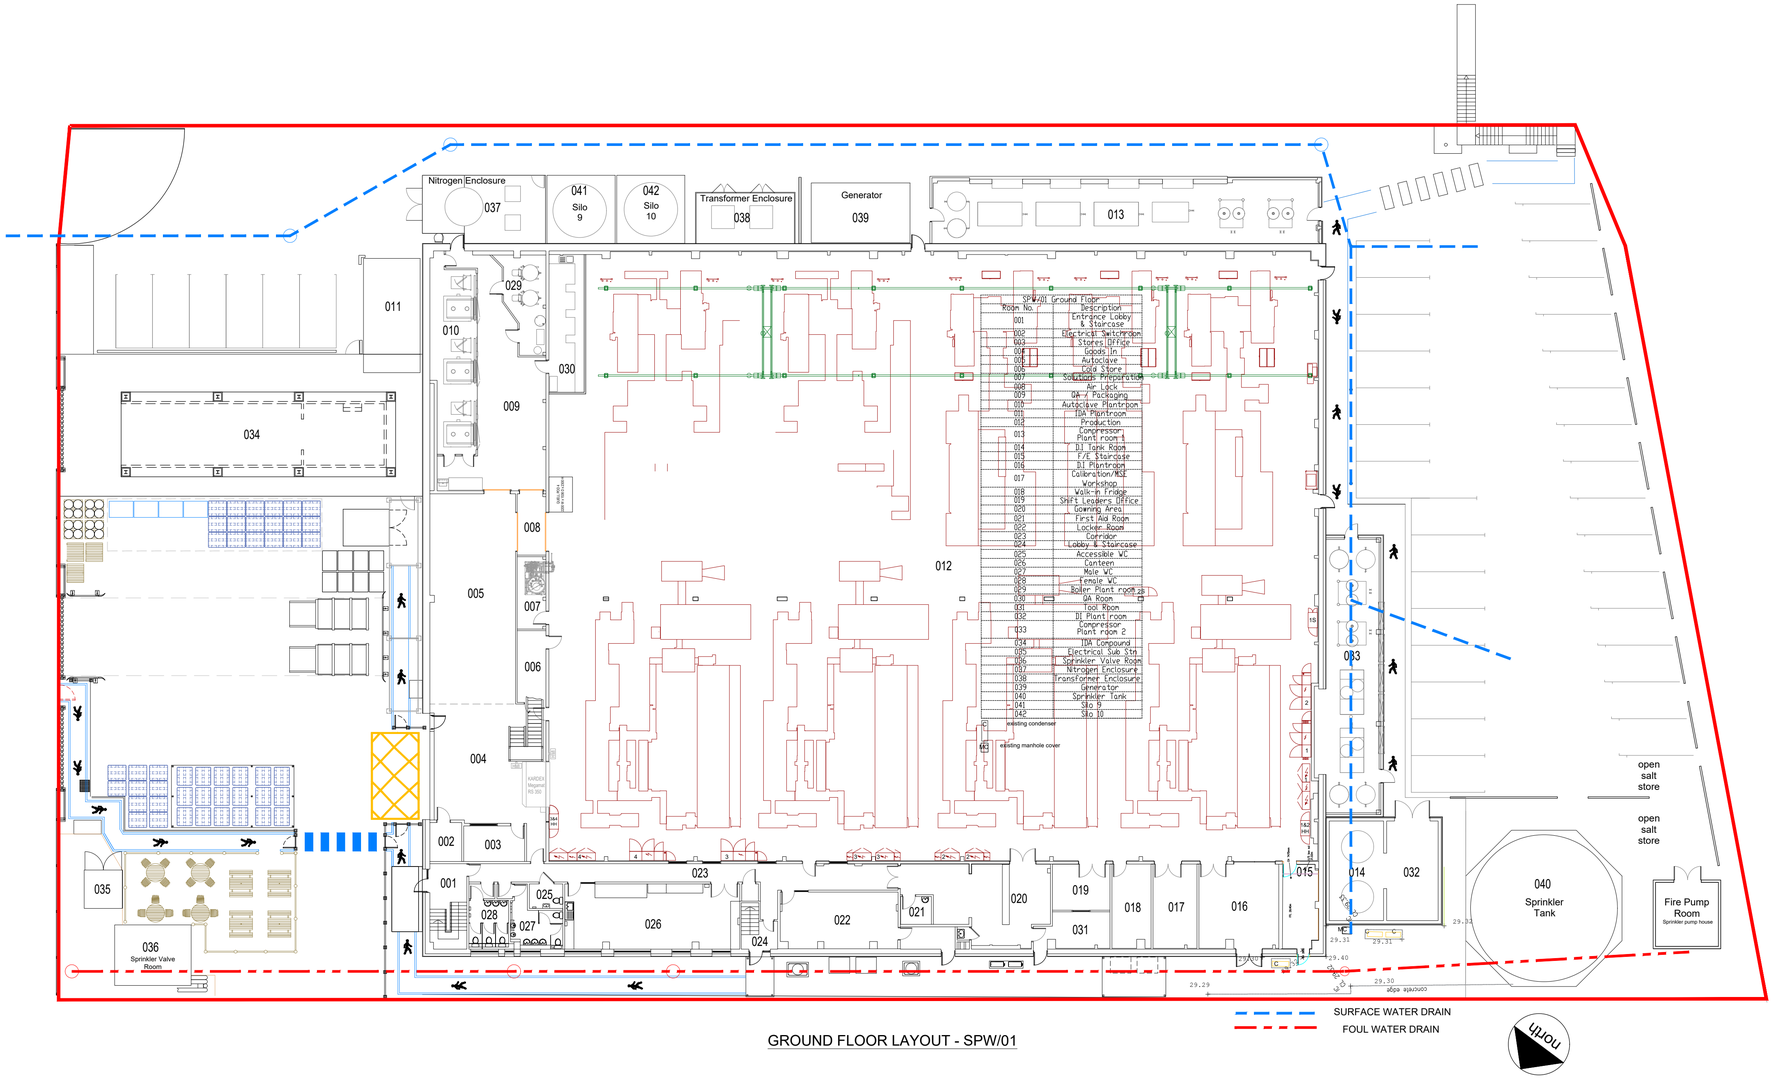

GROUND FLOOR LAYOUT - SPW/01

REV	BY	CHK	DETAILS	DATE	D	M	Y
A	JRS		ISSUE FOR PLANNING APPLICATION	02 04 25			

CLIENT

COOPER VISION
Speedwell House
Speedwell Close, Chandler's Ford,
Eastleigh SO53 4BT

PROJECT

NEW MEZANINE FLOOR AND STAIRCASE AND NITROGEN GENERATION PLANT ROOM

J S Architects
also trading as Jeff Scoffham Architects Ltd
50 Butt Lane Hinckley LE10 1LD
email: admin@js-architect.co.uk
tel 01455 441961

enbloc PROJECTS

DRAWING TITLE

PLANNING APPLICATION
EXISTING SITE PLAN

DRAWING STATUS
- Preliminary
- For Approval
- Planning ■
- Building Regulations
- Tender
- Construction
- Sketch
- As Built

SCALE 1:200 @ A1

DATE 03 2025

DRAWN JRS

CHECKED SW

DRAWING NO. 2088 - 03

REV A