




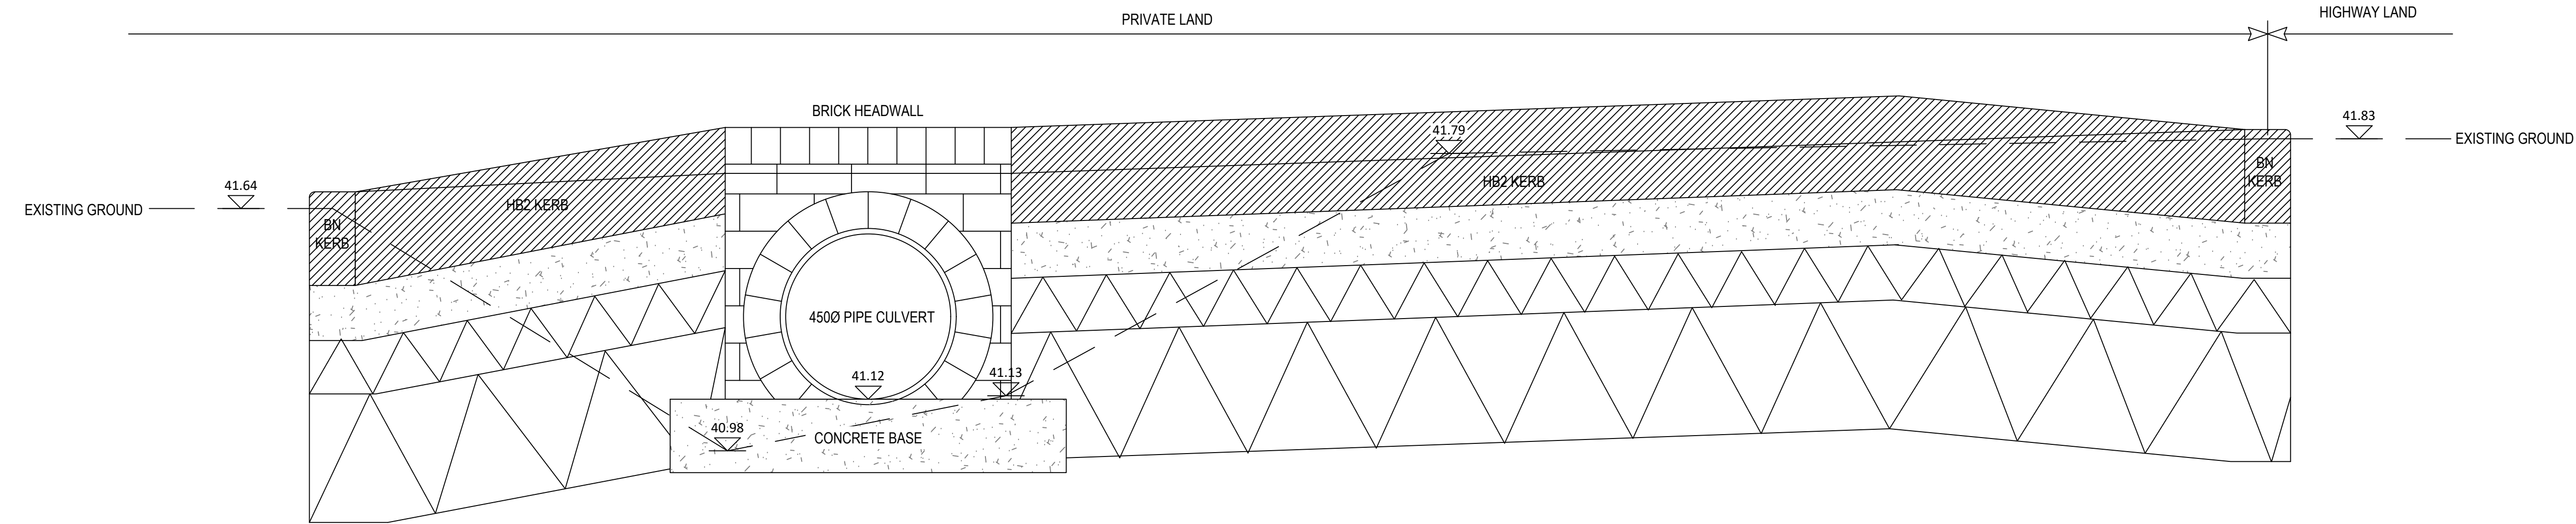


SECTION A-A

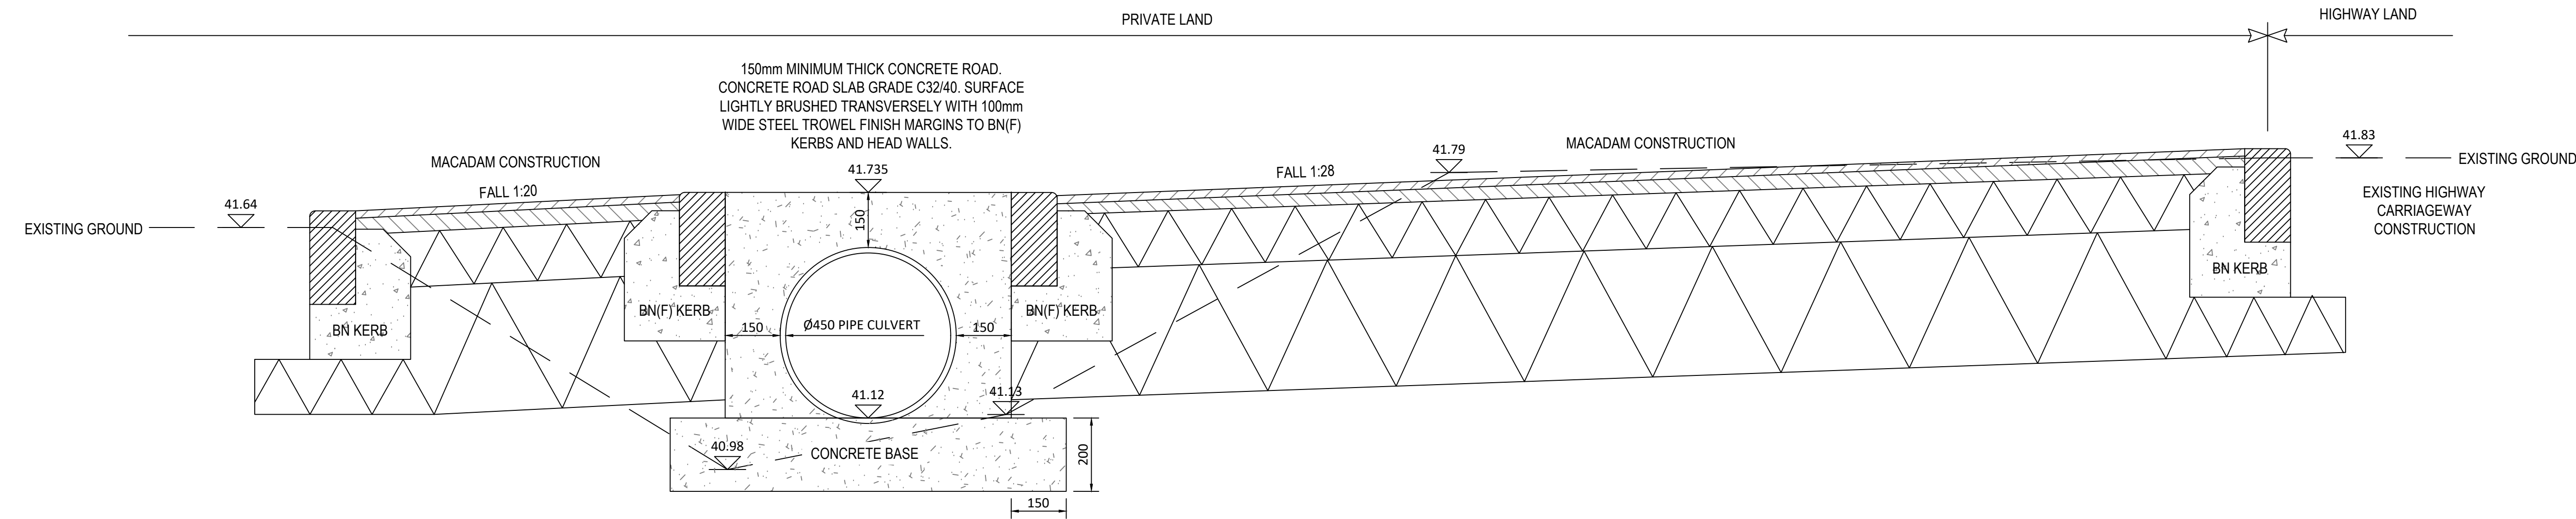

SECTION B-B

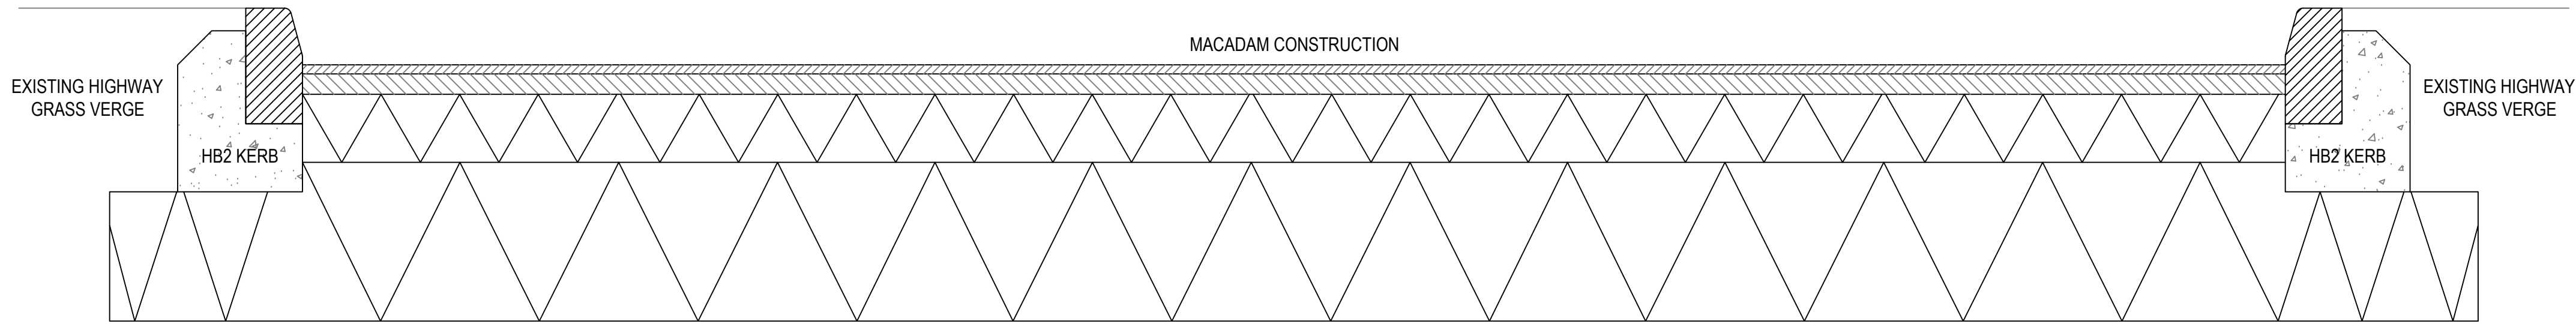

SECTION C-C

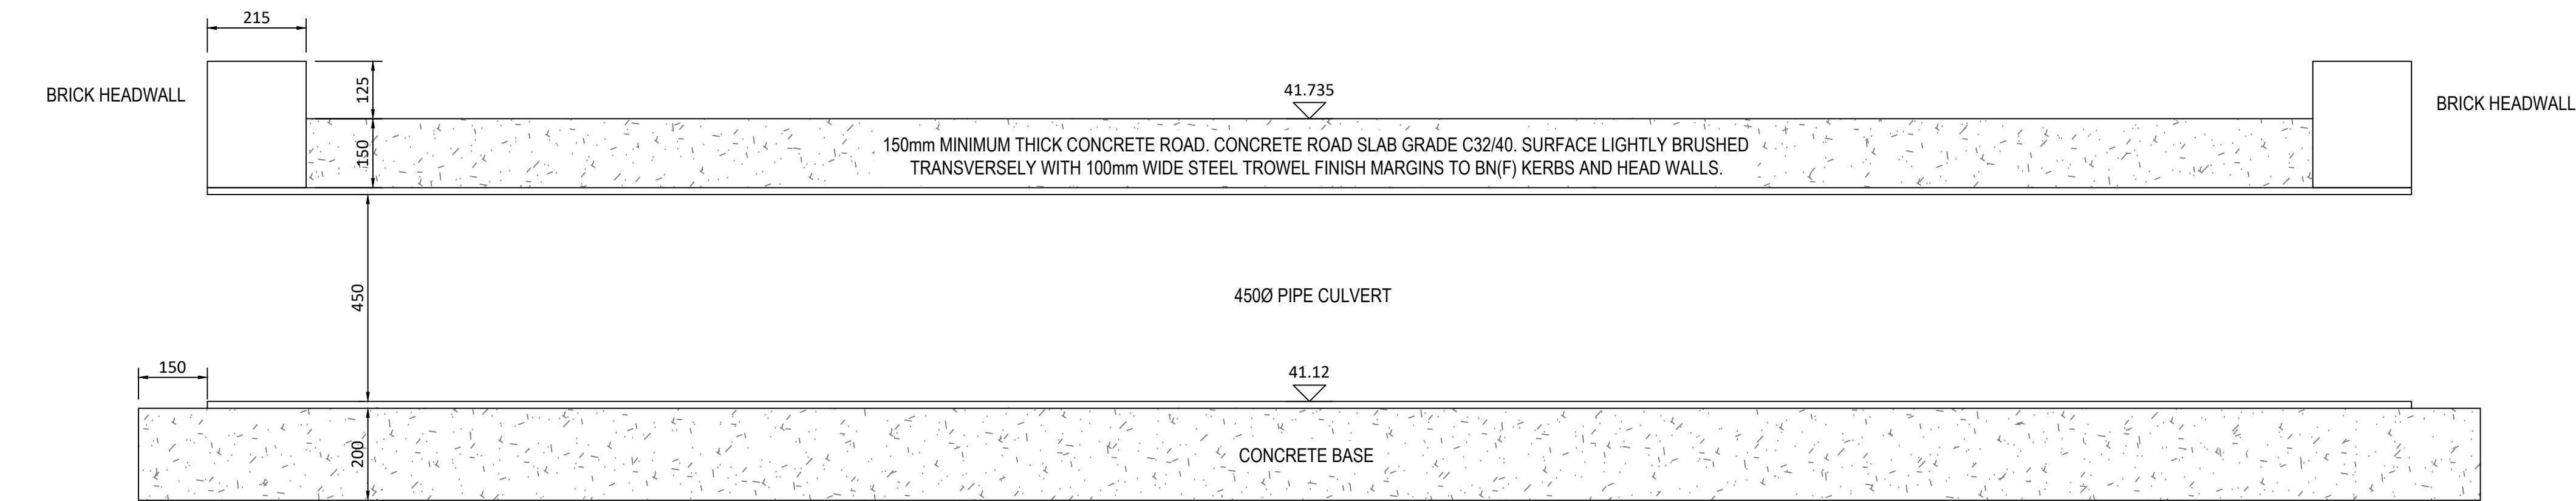

SECTION D-D

NOT FOR CONSTRUCTION

PO1	28.02.25	Preliminary Issue:	FDH
Rev	Date	Revision Description	Issued by
Drawing Status: S2 - Suitable for Information			
GODSELL • ARNOLD			
PARTNERSHIP LTD			
Consulting Civil and Structural Engineers			
7 Arrowsmith Court, Station Approach			
Broadstone, Dorset. BH18 8AX			
Telephone: 01202 600 900 Website: www.gapltd.net			
Client:	RICHARD BARNEY		
Project:	ASHBOURNE STABLES		
Drawing Title:	PROPOSED ENTRANCE SECTIONS		
Scale @ A1:	1:10	Drawn: FDH	Checked: UJW
Project-Originator-Zone-Level-Type-Role	Drawing No.:	Revision:	
25041-GAP-XX-XX-DR-C	9501	P01	