


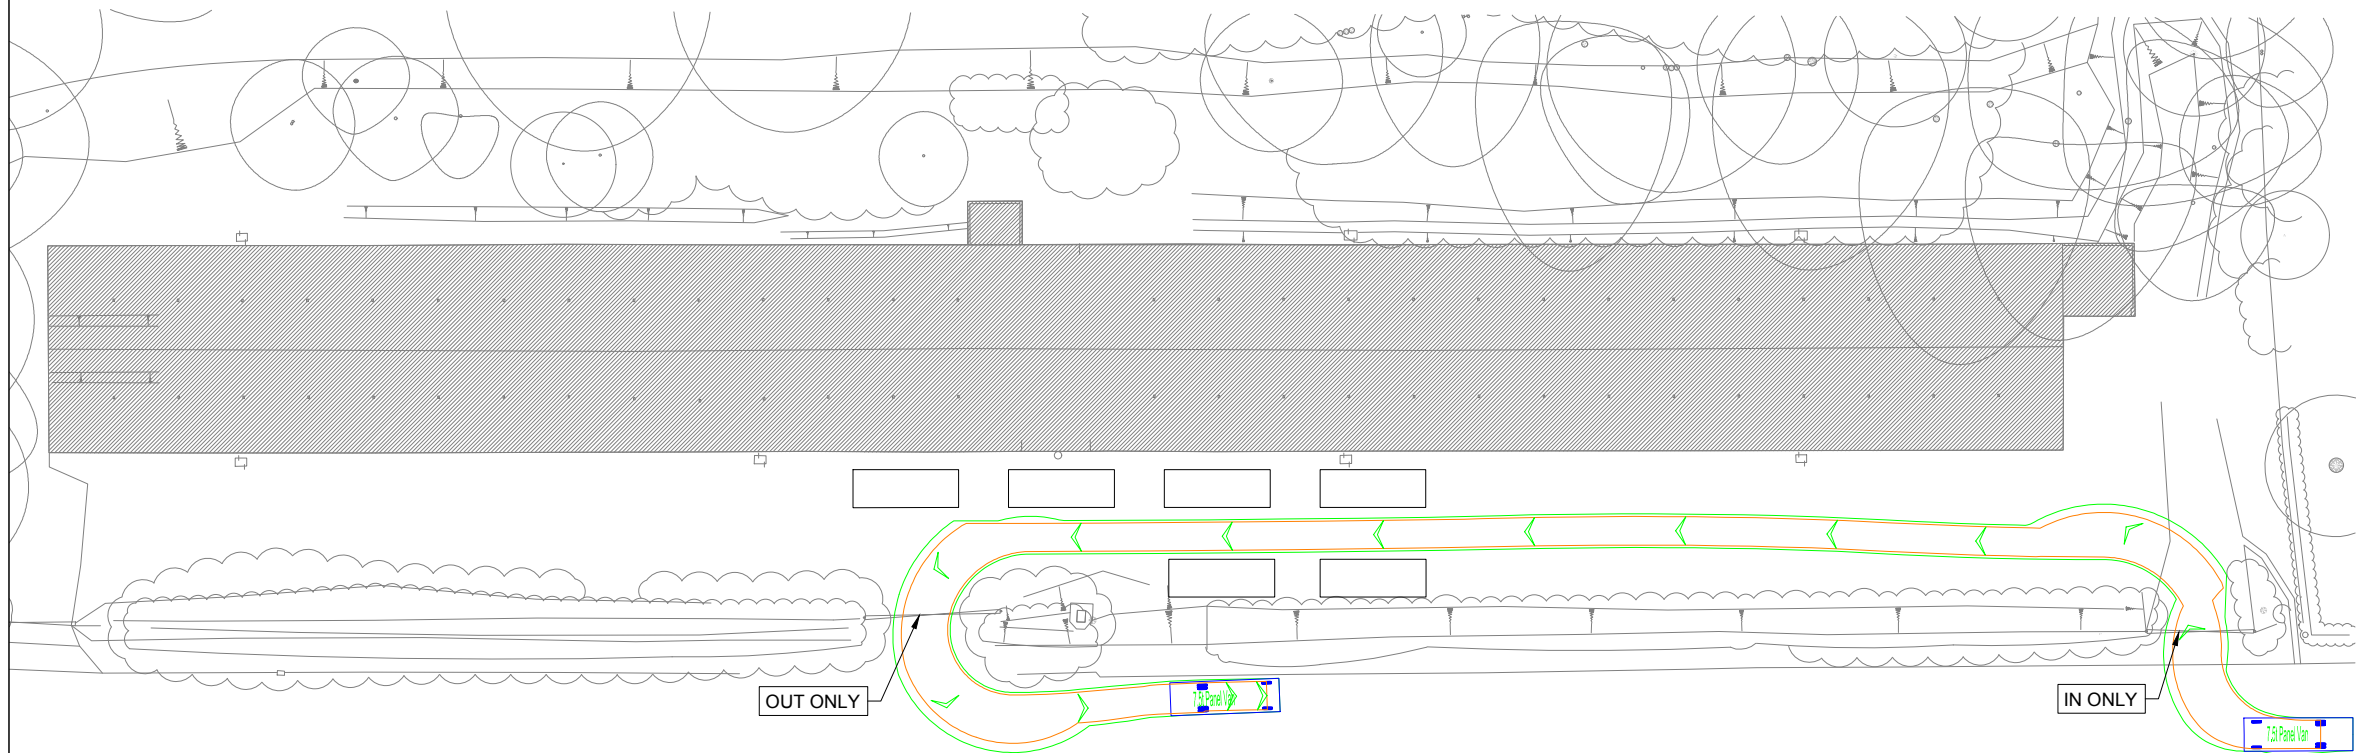
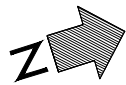
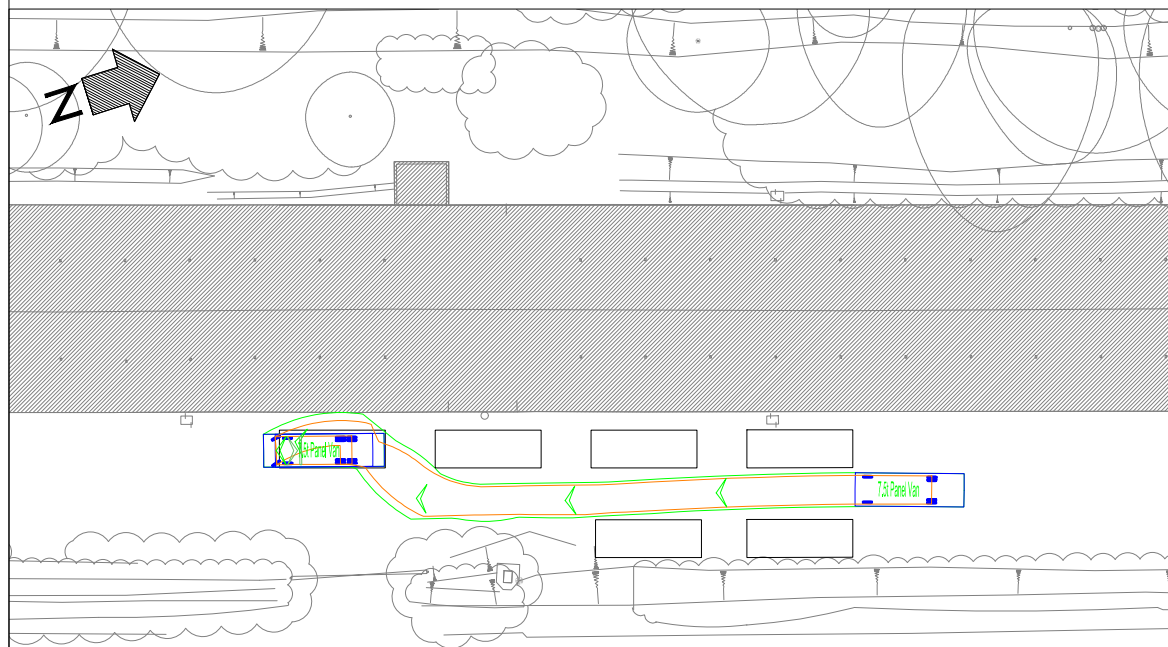


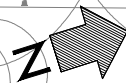

INGRESS - ACCESS ROAD

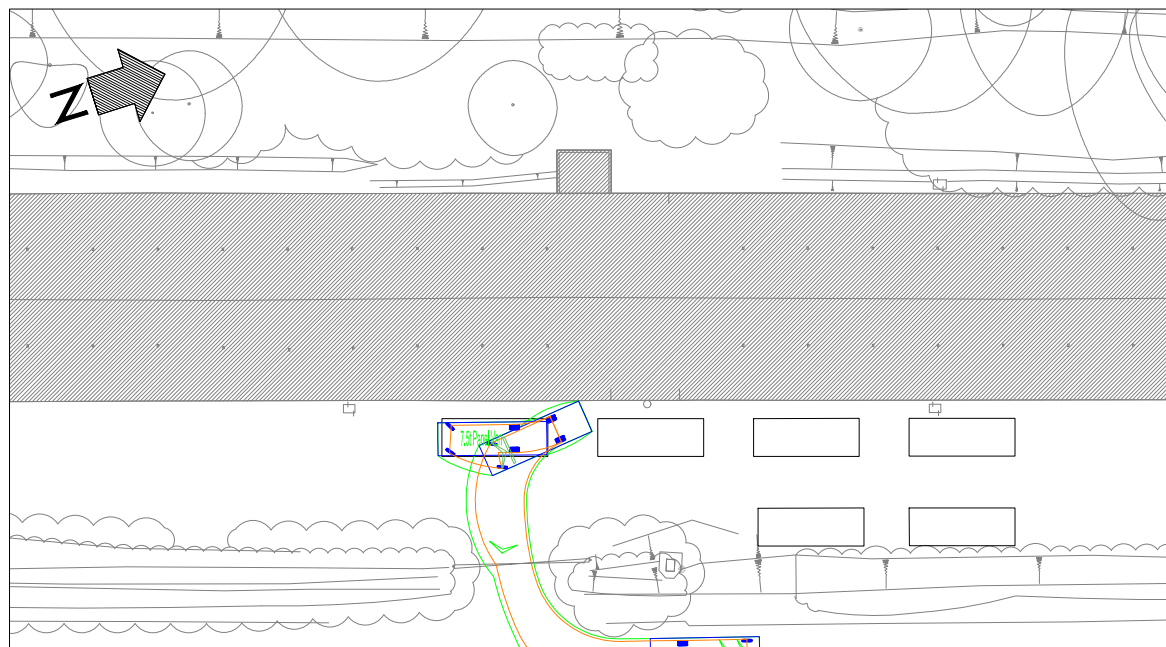


INGRESS - PARKING

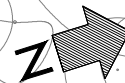

EGRESS PARKING

VEHICLE DETAILS:

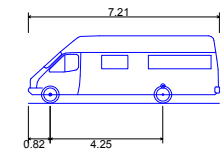

Green line
shows body
Orange line shows
axle/wheels

7.5T PANEL VAN

Overall Length	7.210m
Overall Width	2.192m
Overall Body Height	2.544m
Min Body Ground Clearance	0.316m
Track Width	1.865m
Lock-to-lock time	4.00s
Curb to Curb Turning Radius	7.400m

Designspeed 16kph for all Forward movements
Designspeed 10kph for all Reverse movements



Nick Culhane
Highway Consultant

Project

CLASS R COU AT COCKPIT FARM

Drawing Title

ACCESS AND PARKING

Drawing Status

FOR INFORMATION

Drawn PN	Designed NC	Date JAN 2025	Scale 1:500	Size A3
-------------	----------------	------------------	----------------	------------

Drawing No. NJC-002	Rev -
------------------------	----------