


6 Shaftesbury Avenue, Chandlers Ford, SO53 3BS

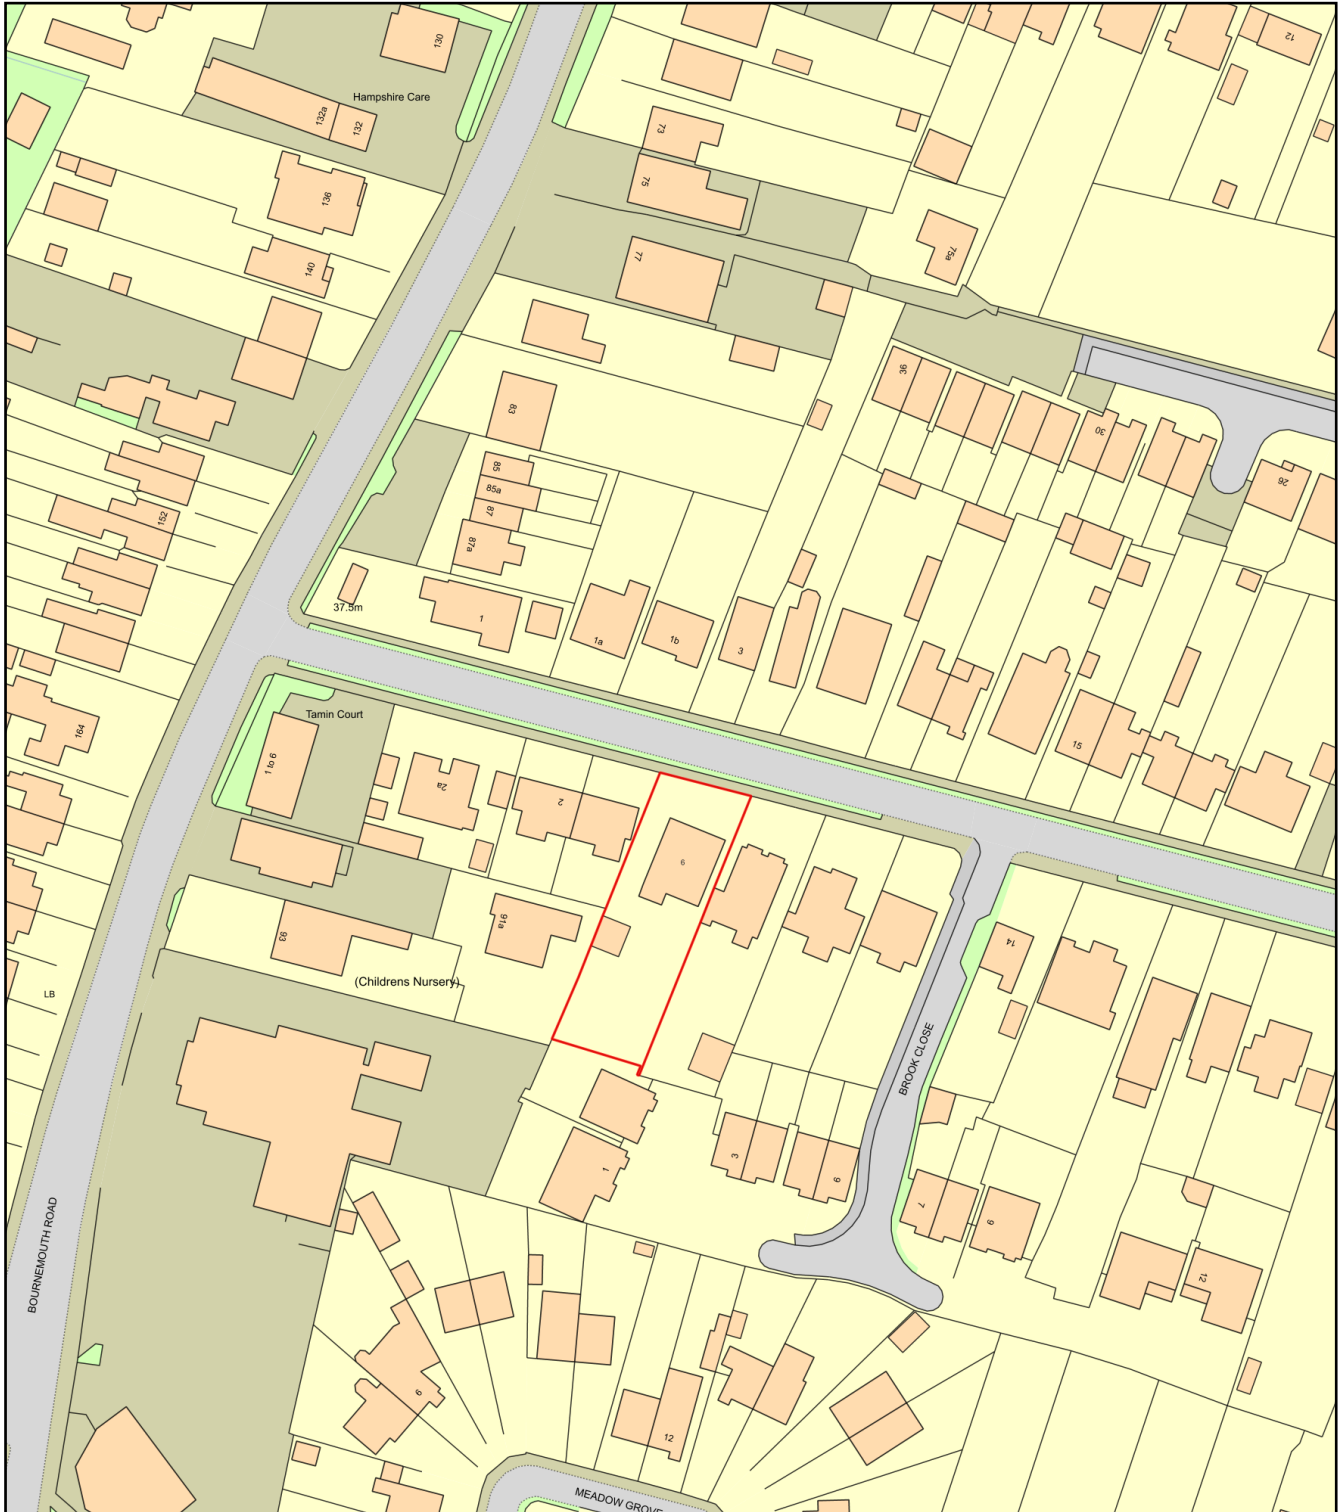

0 50
Metres



Plan Produced for: Susanna Mead

Date Produced: 05 Apr 2025

Plan Reference Number: TQRQM25095090315747

Scale: 1:1250 @ A4