


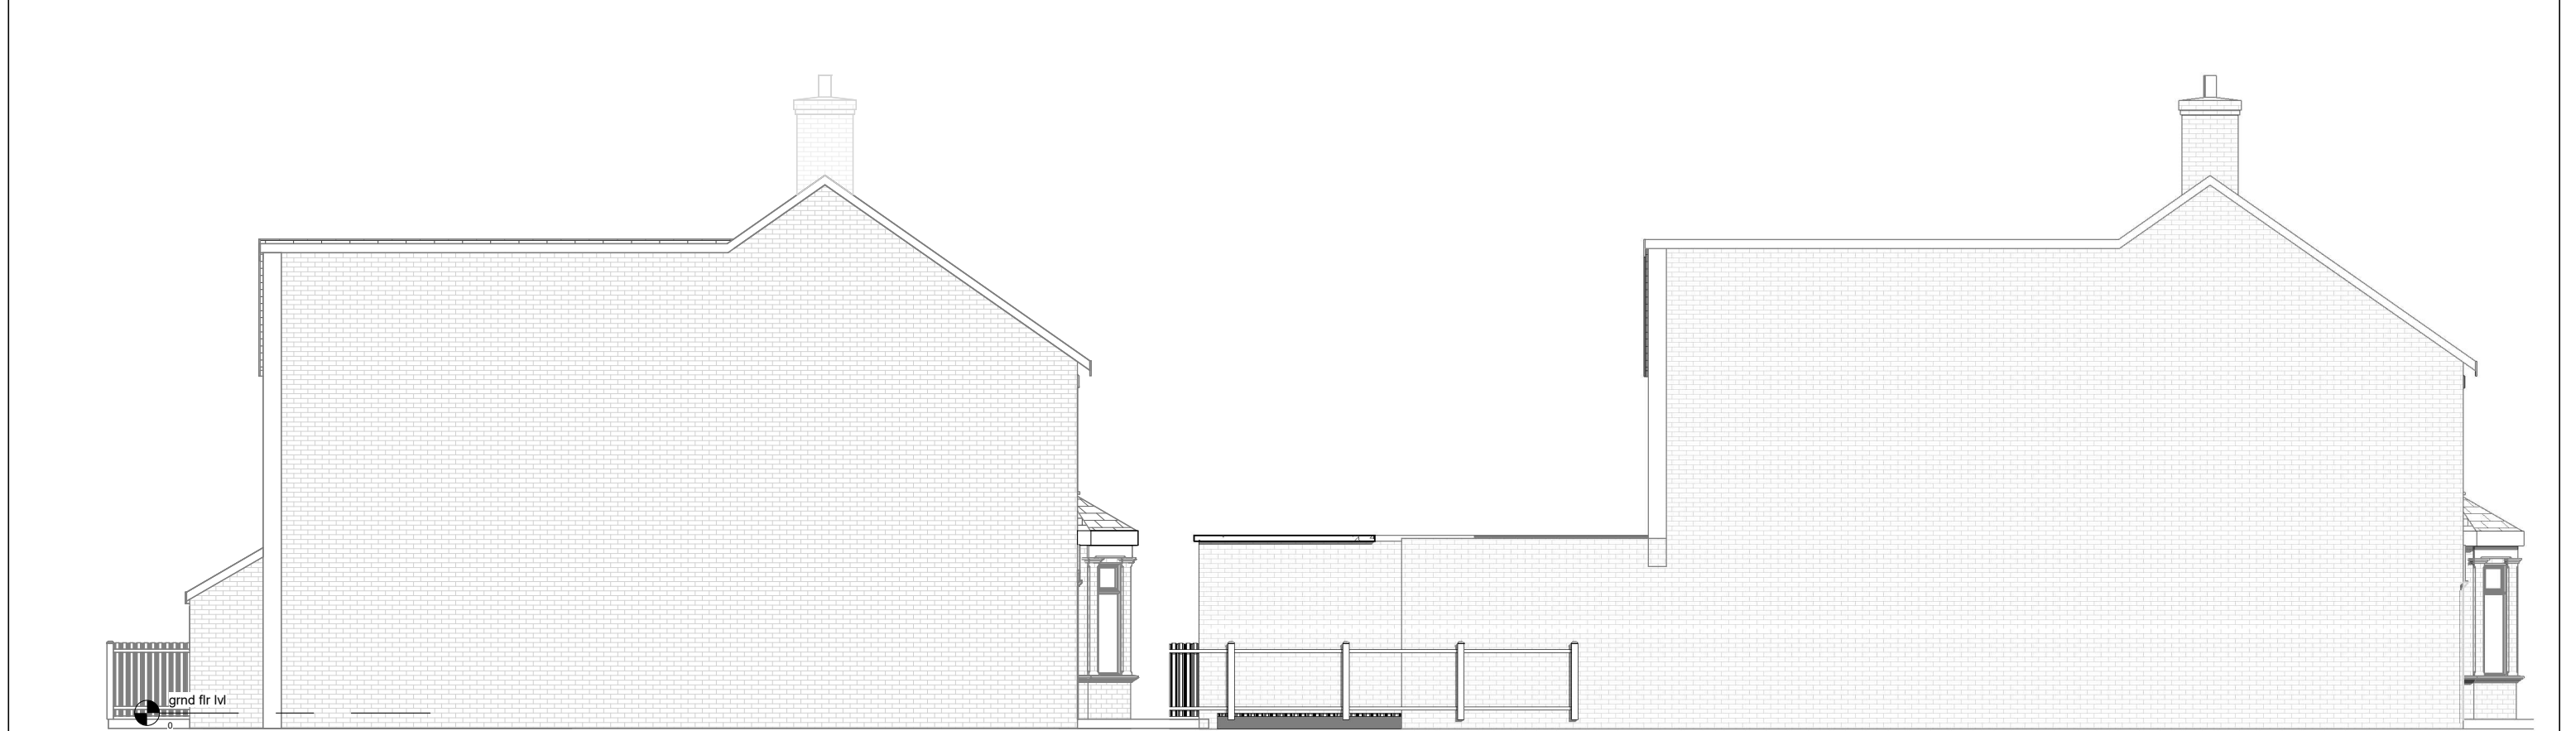

Existing Elevation-Right side

Proposed Elevation-Right side



Existing Elevation-Left side

Proposed Elevation-Left side



**parkers design**

Parkers Design Limited - No.3 - PO9 6AH

[www.parkersdesign.co.uk](http://www.parkersdesign.co.uk)

[info@parkersdesign.co.uk](mailto:info@parkersdesign.co.uk)

Tel: 07776 008822

1:500

1:200

1:100

1:50

50

20

10

5

All measurement to be checked on site prior to any comment

(C) Copyright of Parkers Design (Southern) Limited. Any reproduction of these drawings will require written authority from the copyright owner.

|         |                                 |            |            |                |              |         |  |
|---------|---------------------------------|------------|------------|----------------|--------------|---------|--|
| PROJECT | 135 Desborough Road<br>SO50 5NP | CLIENT     |            |                |              | Singh   |  |
|         |                                 | Date       | Issue Date |                | Scale (@ A3) | 1 : 100 |  |
| SHEET   | Elevations-Right/Left side      | Drawn by   | SW         | DRAWING NUMBER |              | REV     |  |
|         |                                 | Checked by | SR         | P 4            |              |         |  |