


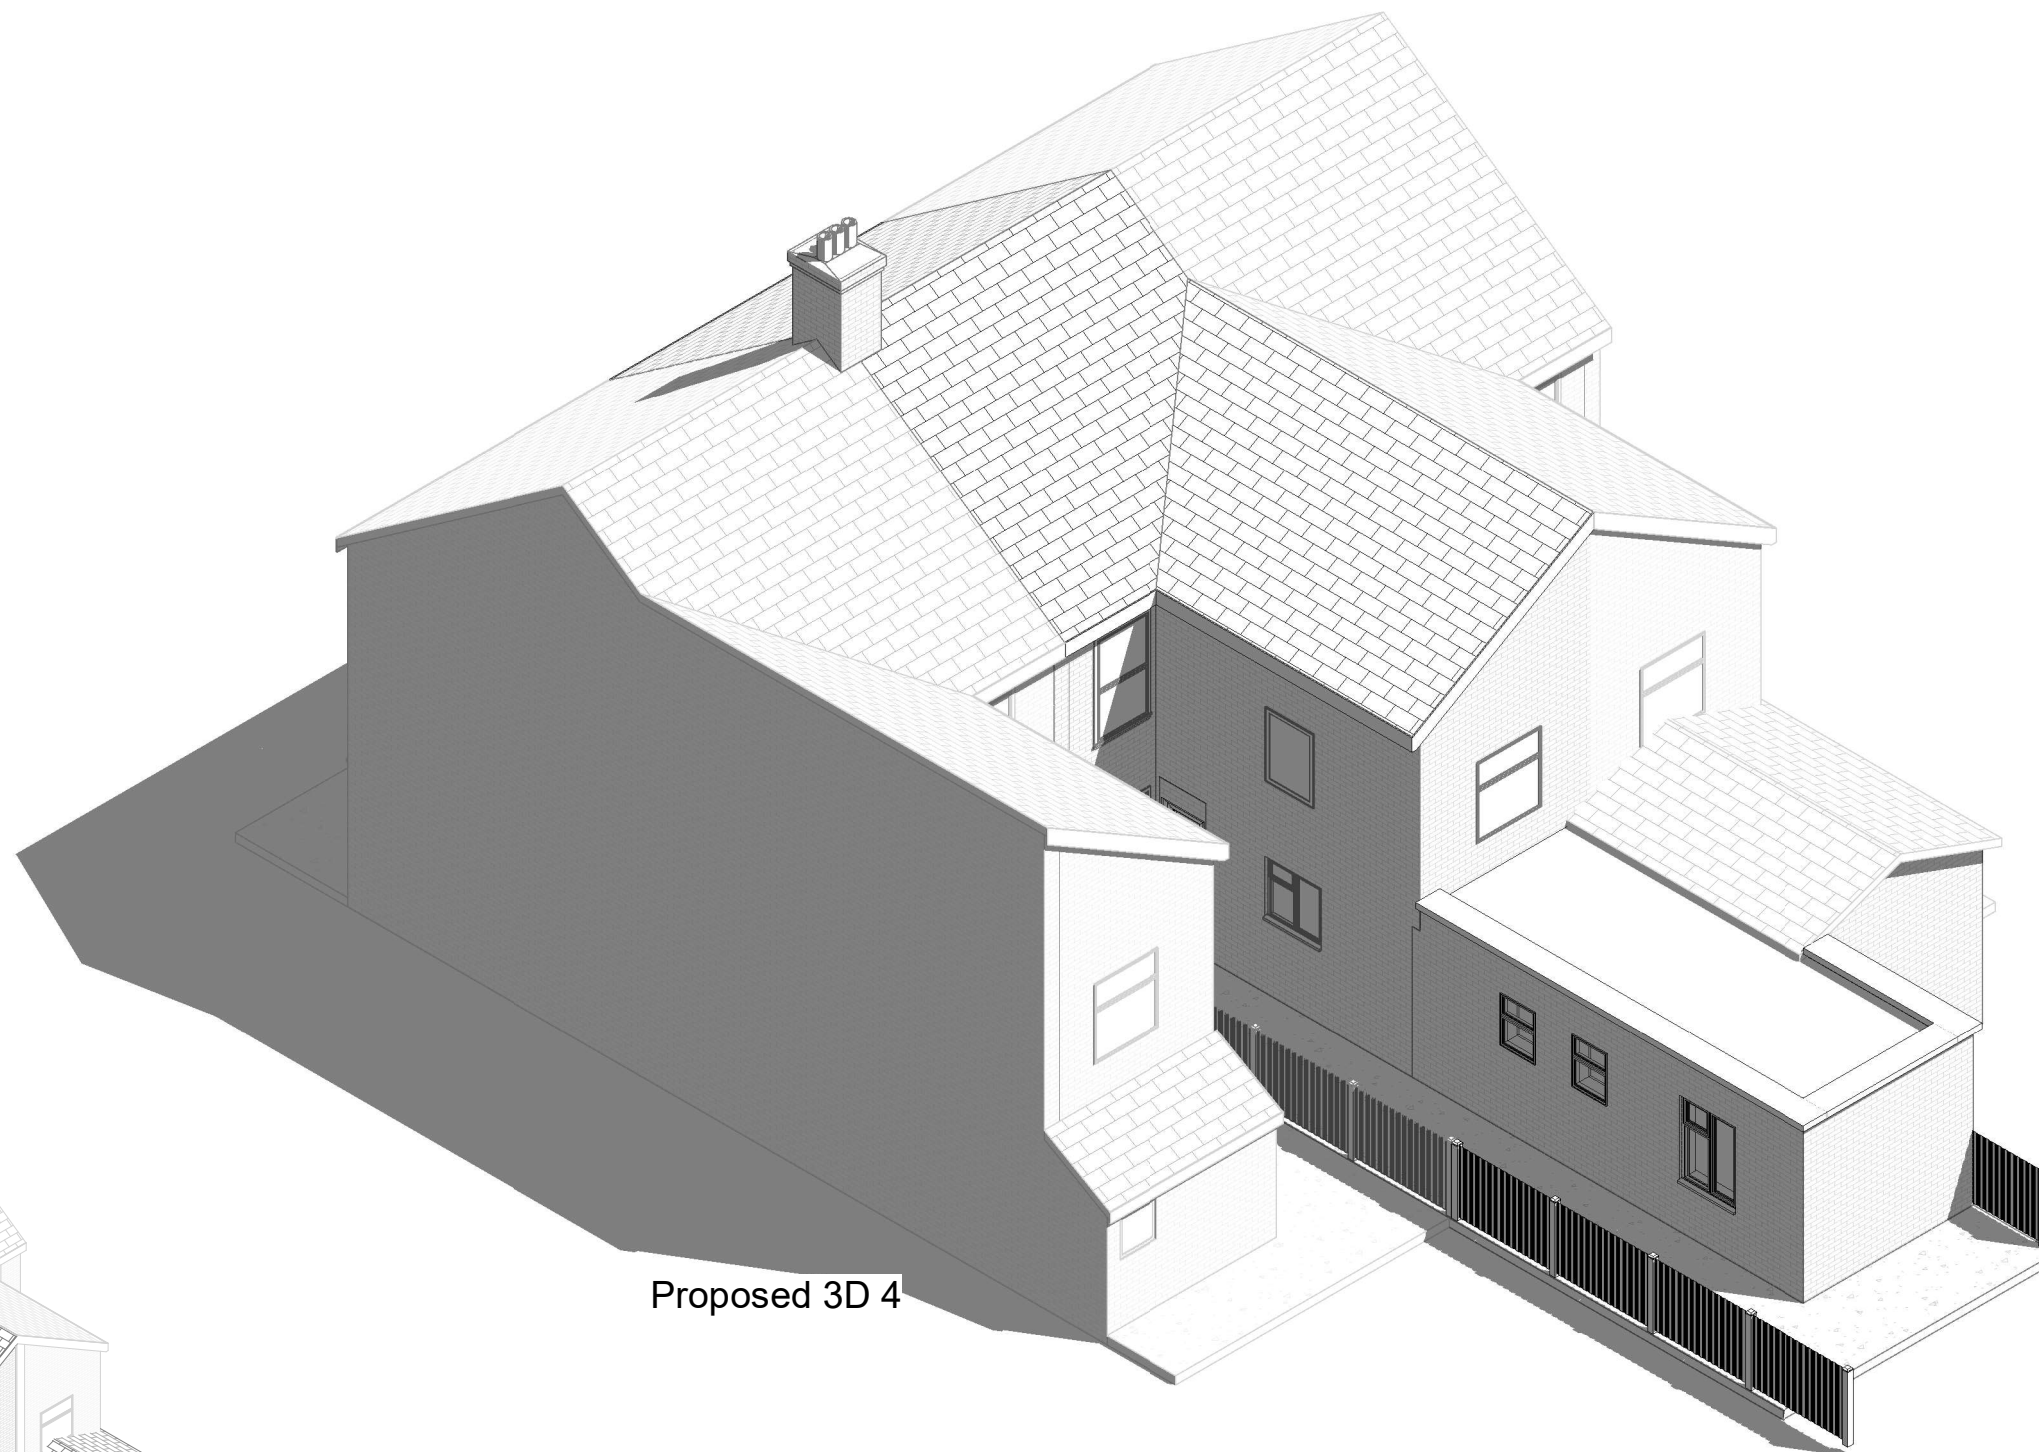

Proposed 3D 4



Existing 3D 4



Parkers Design Limited - No.3 - PO9 6AH

www.parkersdesign.co.uk

info@parkersdesign.co.uk

Tel: 07776 008822

1:500		50
1:200		20
1:100		10
1:50		5

All measurement to be checked on site prior to any comment

(C) Copyright of Parkers Design (Southern) Limited. Any reproduction of these drawings will require written authority from the copyright owner.

PROJECT	135 Desborough Road SO50 5NP	CLIENT				Singh	
		Date	Issue Date		Scale (@ A3)		
SHEET	3D 4	Drawn by	SW	DRAWING NUMBER			REV
		Checked by	SR	P 8			