


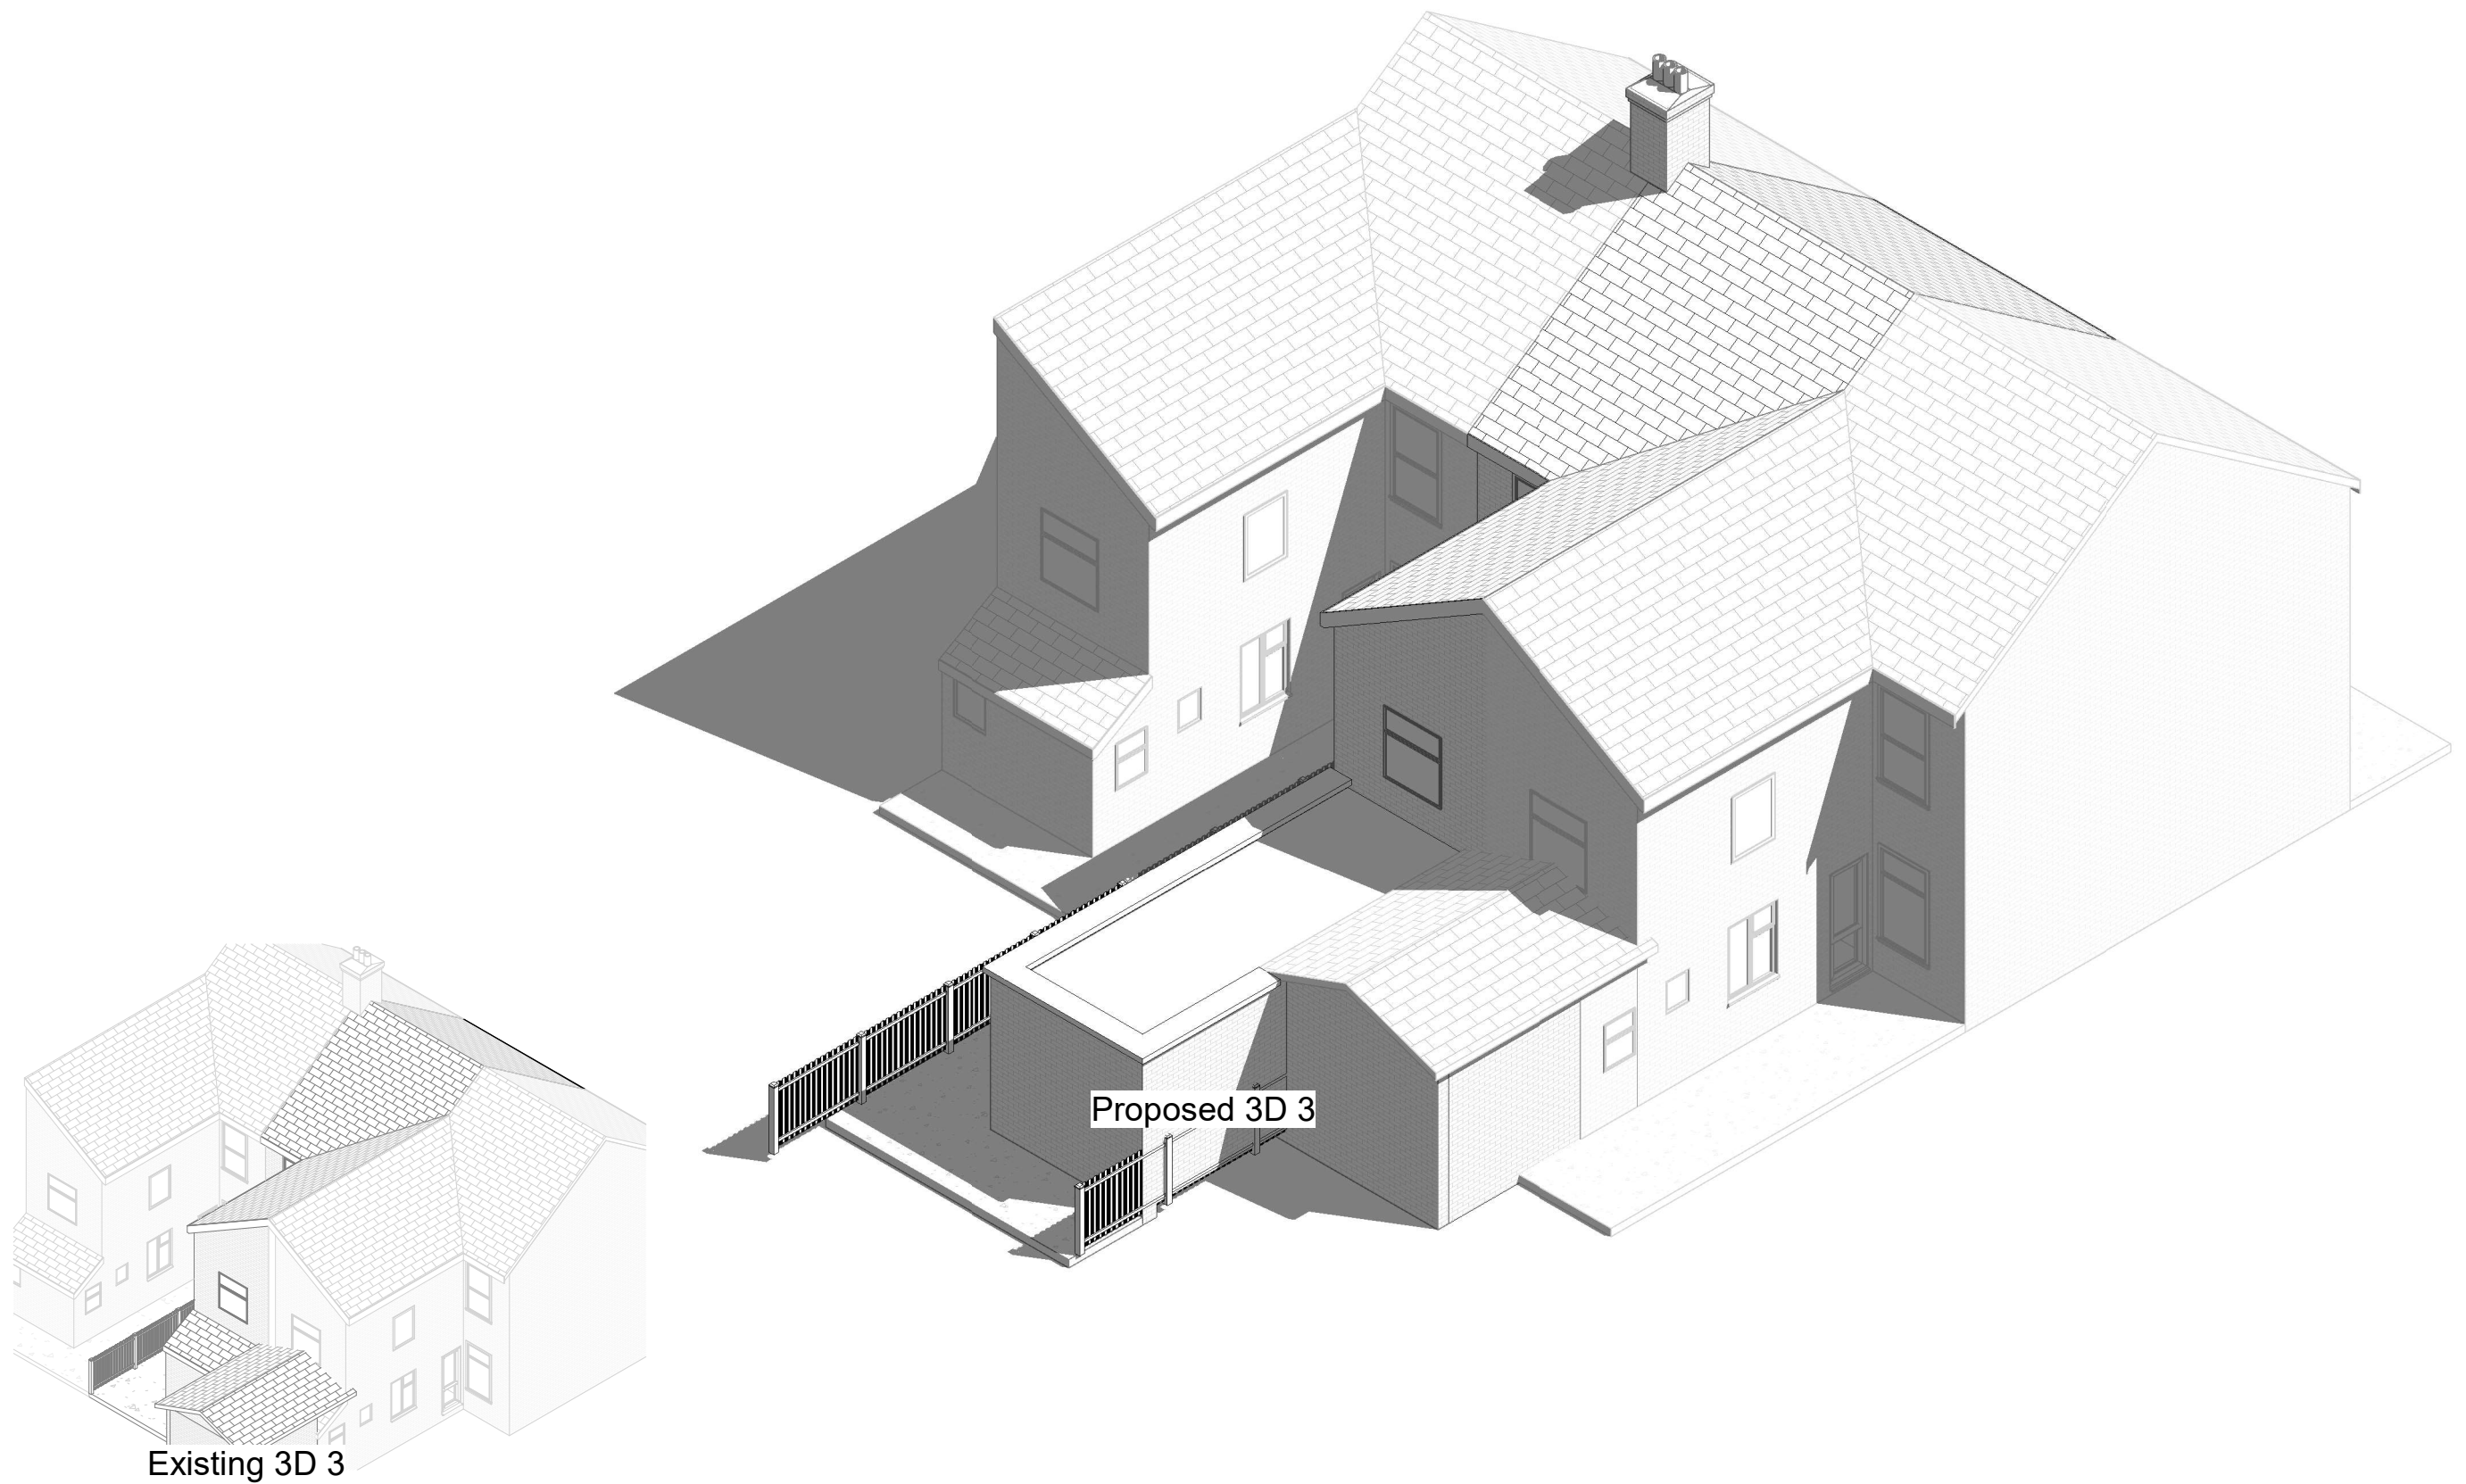

Parkers Design Limited - No.3 - PO9 6AH

www.parkersdesign.co.uk

info@parkersdesign.co.uk

Tel: 07776 008822

1:500		50
1:200		20
1:100		10
1:50		5

All measurement to be checked on site prior to any commenent

(C) Copyright of Parkers Design (Southern) Limited. Any reproduction of these drawings will require written authority from the copyright owner.

PROJECT	135 Desborough Road SO50 5NP		CLIENT Singh	
	SHEET 3D 3		Date Issue Date	Scale (@ A3)
		Drawn by SW	DRAWING NUMBER P 7	REV
		Checked by SR		