



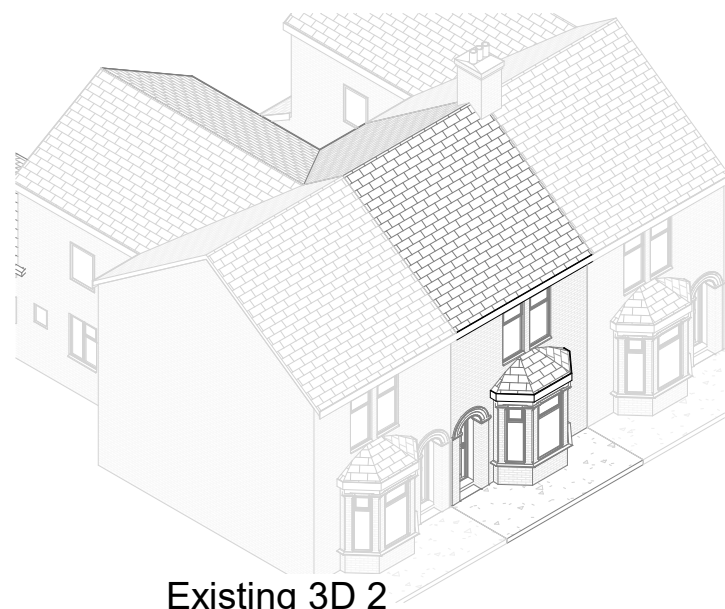

Existing 3D 2

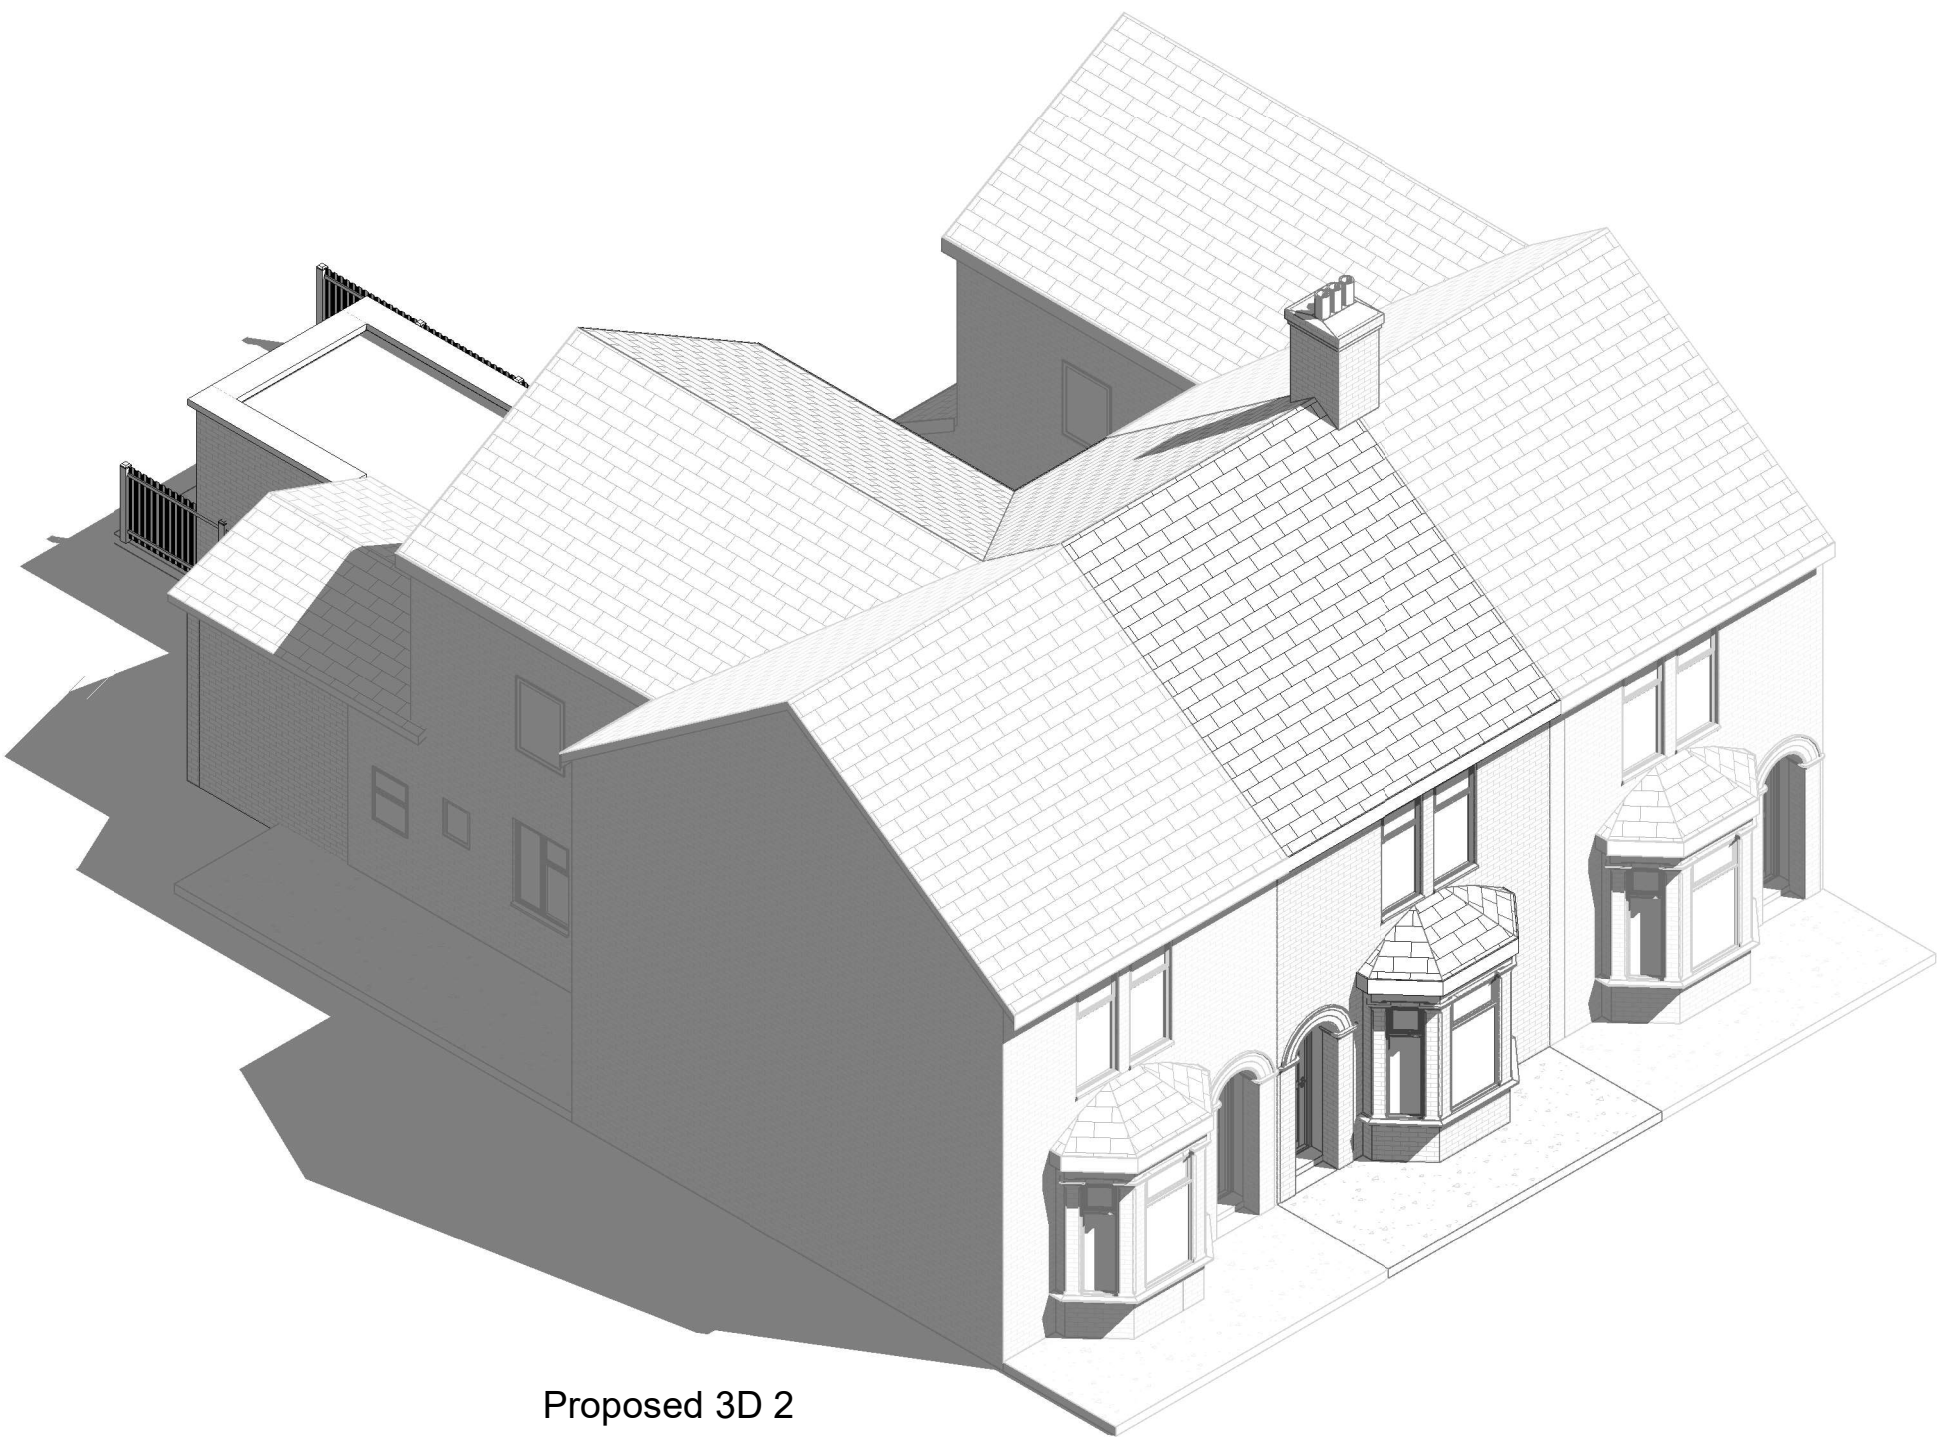

Proposed 3D 2



Parkers Design Limited - No.3 - PO9 6AH
www.parkersdesign.co.uk
info@parkersdesign.co.uk
Tel: 07776 008822

1:500		50
1:200		20
1:100		10
1:50		5

All measurement to be checked on site prior to any commenent

(C) Copyright of Parkers Design (Southern) Limited. Any reproduction of these drawings will require written authority from the copyright owner.

PROJECT	135 Desborough Road SO50 5NP		CLIENT Singh	
	SHEET 3D 2		Date Issue Date Scale (@ A3)	REV
Drawn by Checked by		SW SR	DRAWING NUMBER P 6	