

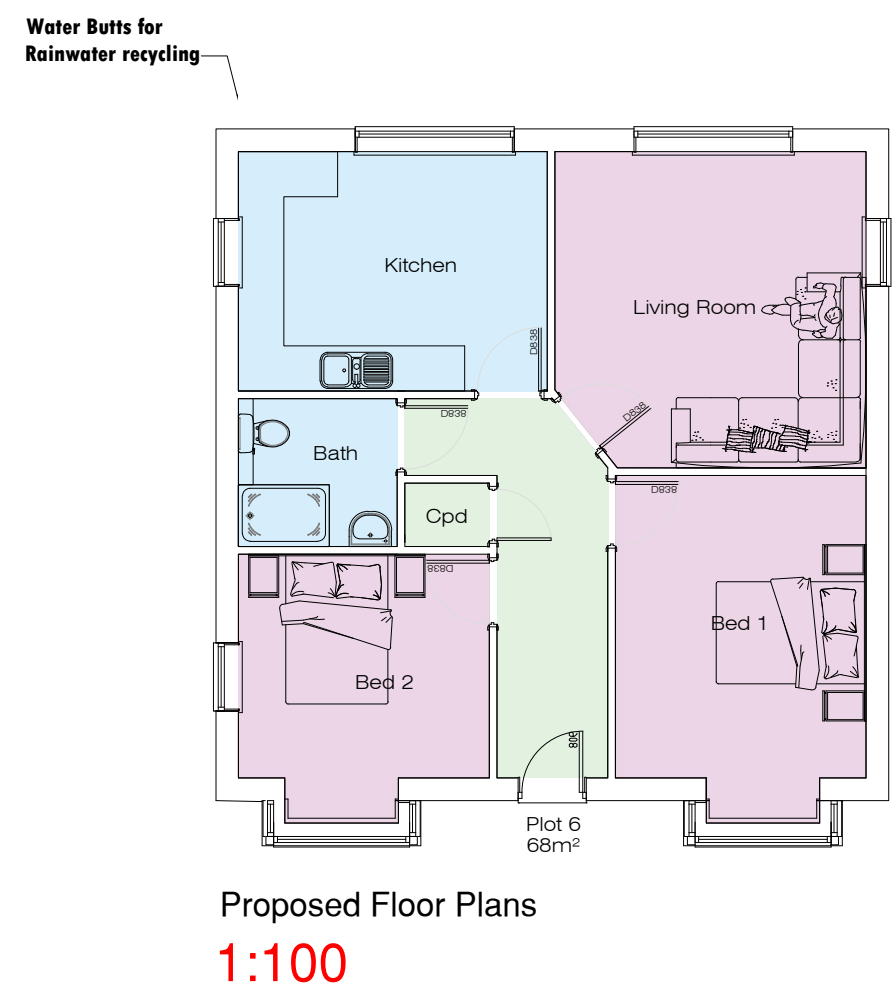


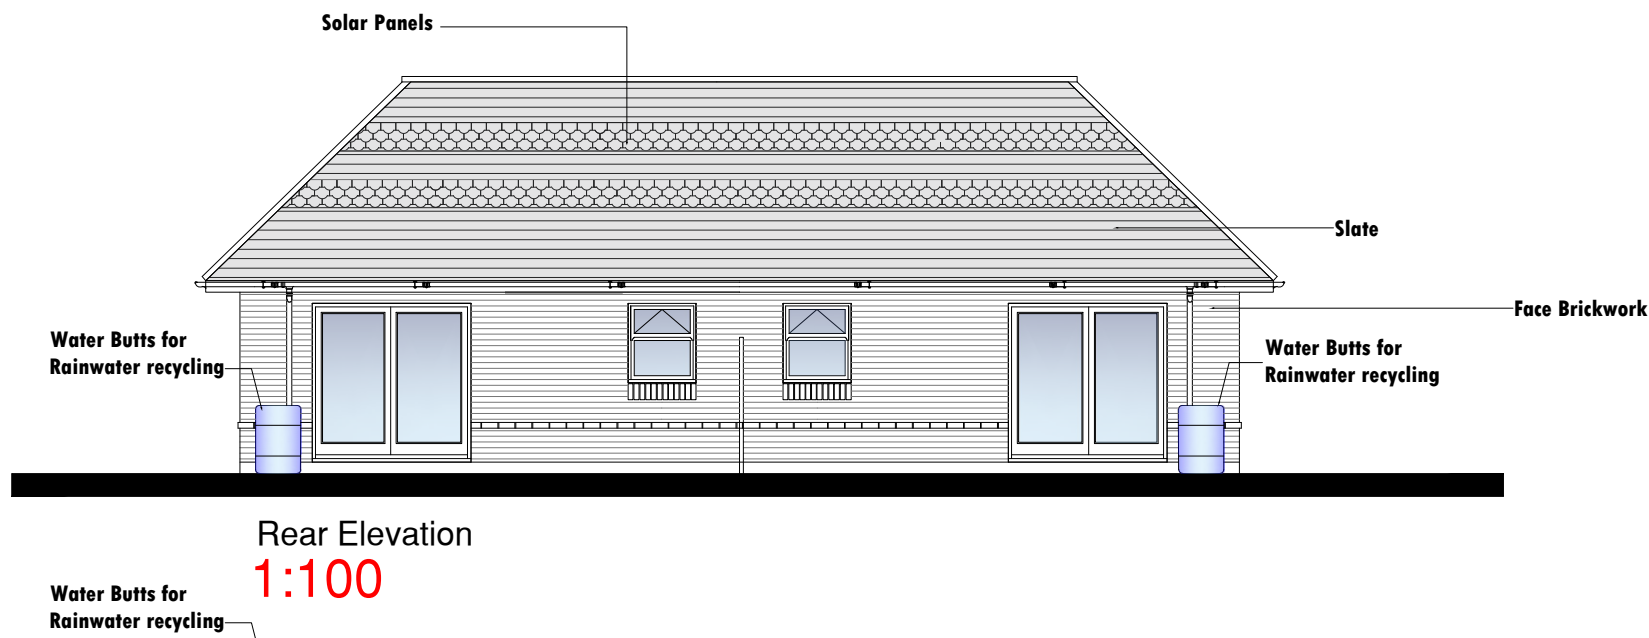

Solent Design Ltd
5 The old Railway
Spring Garden Lane
Gosport
PO12 1FQ
tel: 02392 580745 mob: 07771 355742 e-mail: info@solentplans.com

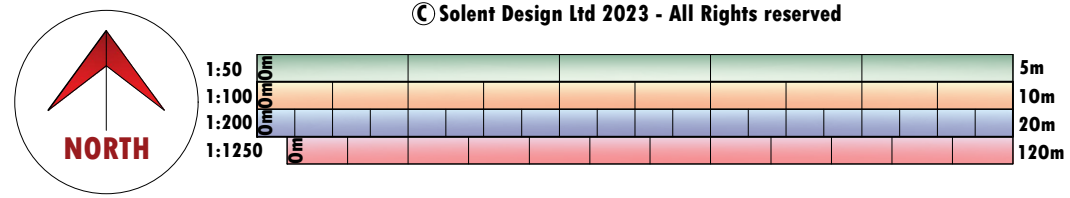

PROJECT DESCRIPTION:
Retirement Bungalows

DRAWING TITLE:
Proposed Plans and Elevations Block A

ADDRESS:
56-64 Hamble Lane Mr Harding
Hamble
SO31 4JP
FIRST DRAWN
May 2020

DRAWING No.
SD-2011-103 D

drawing status: Preliminary Not for Issue

SCALE:
1:100

