


PROPOSED FENCE @ 19 WESTFIELD CRESCENT, 5053 360, PERIMETER OPEN LAND

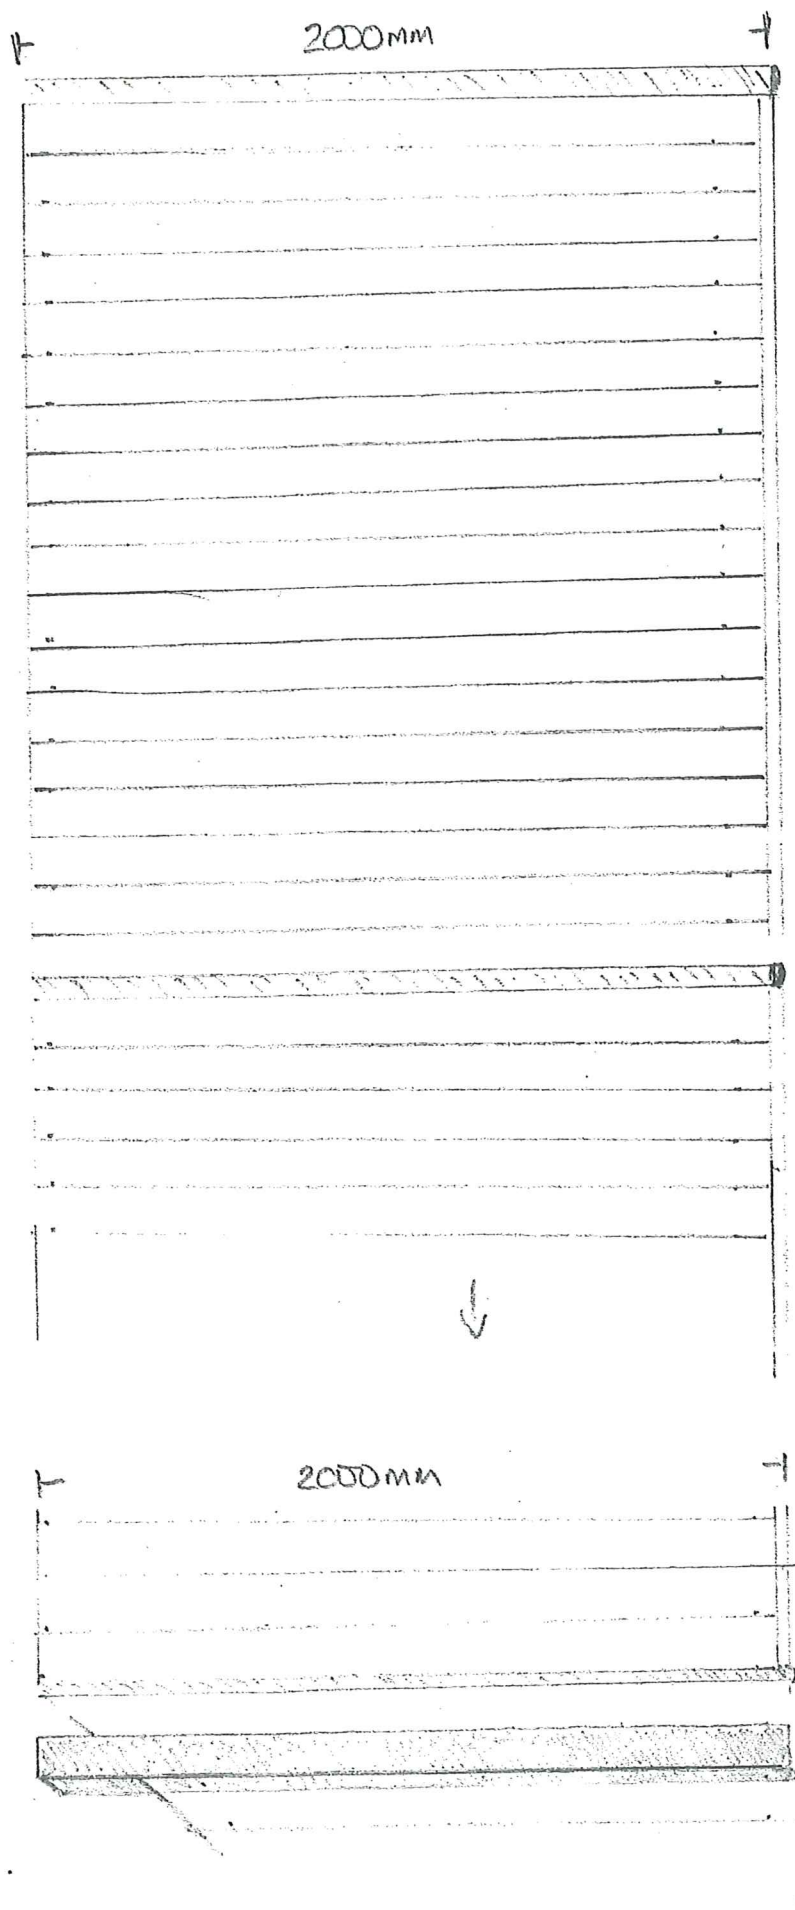

COLOURFENCE PLAIN 2.0M - BROWN

7.0M RUN
16.0M RUN
9.4M RUN
23.0M RUN
9.4M RUN
WWW.COLOURFENCE.CO.UK

1 CONCRETE POST TO PROTECT FENCE, LAST PANEL SIDE AULSWAY BEFORE RETURN

DRAWING: 01

SCALE: 1:20

HEIGHT

DATE: 13/1/24