


19 Westfield Crescent

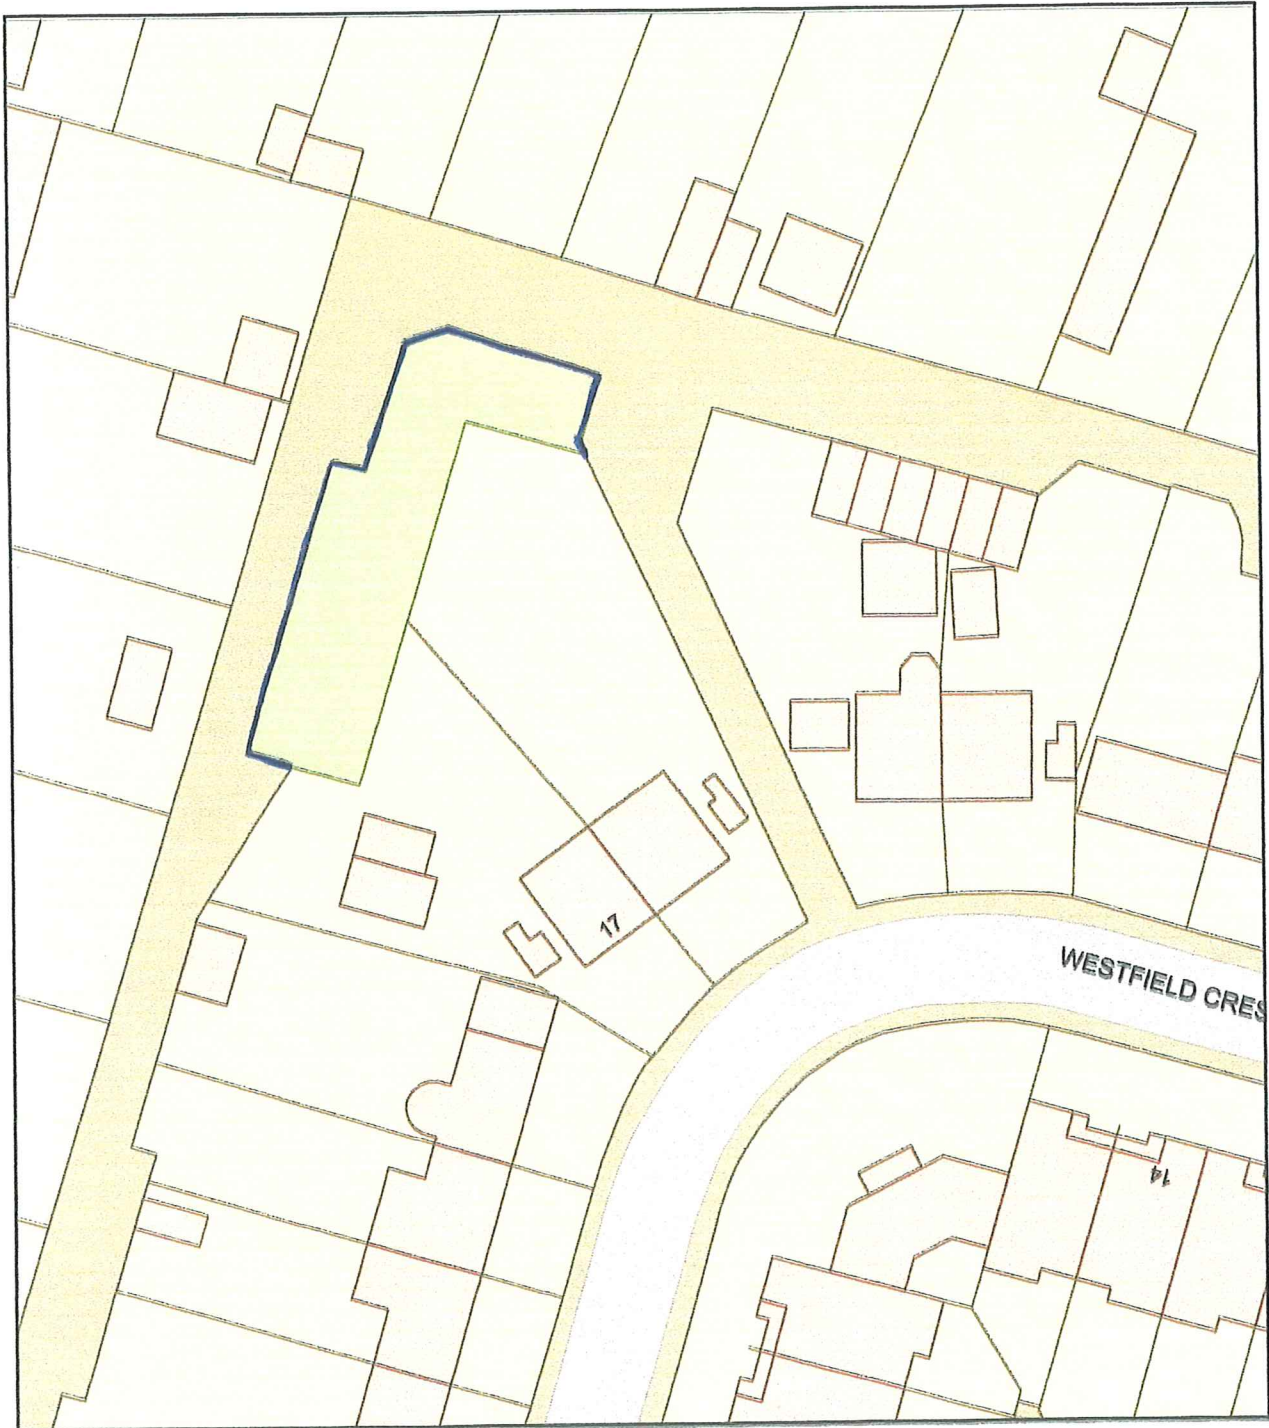

0 20
Metres



Plan Produced for: Jones
Date Produced: 06 Nov 2024
Plan Reference Number: TQRQM24311203204314
Scale: 1:500 @ A4