


Location Plan

Site Address: 21a, Crows Nest Lane, Botley, SO32 2DD

Date Produced: 25-Apr-2025

Scale: 1:1250 @A4

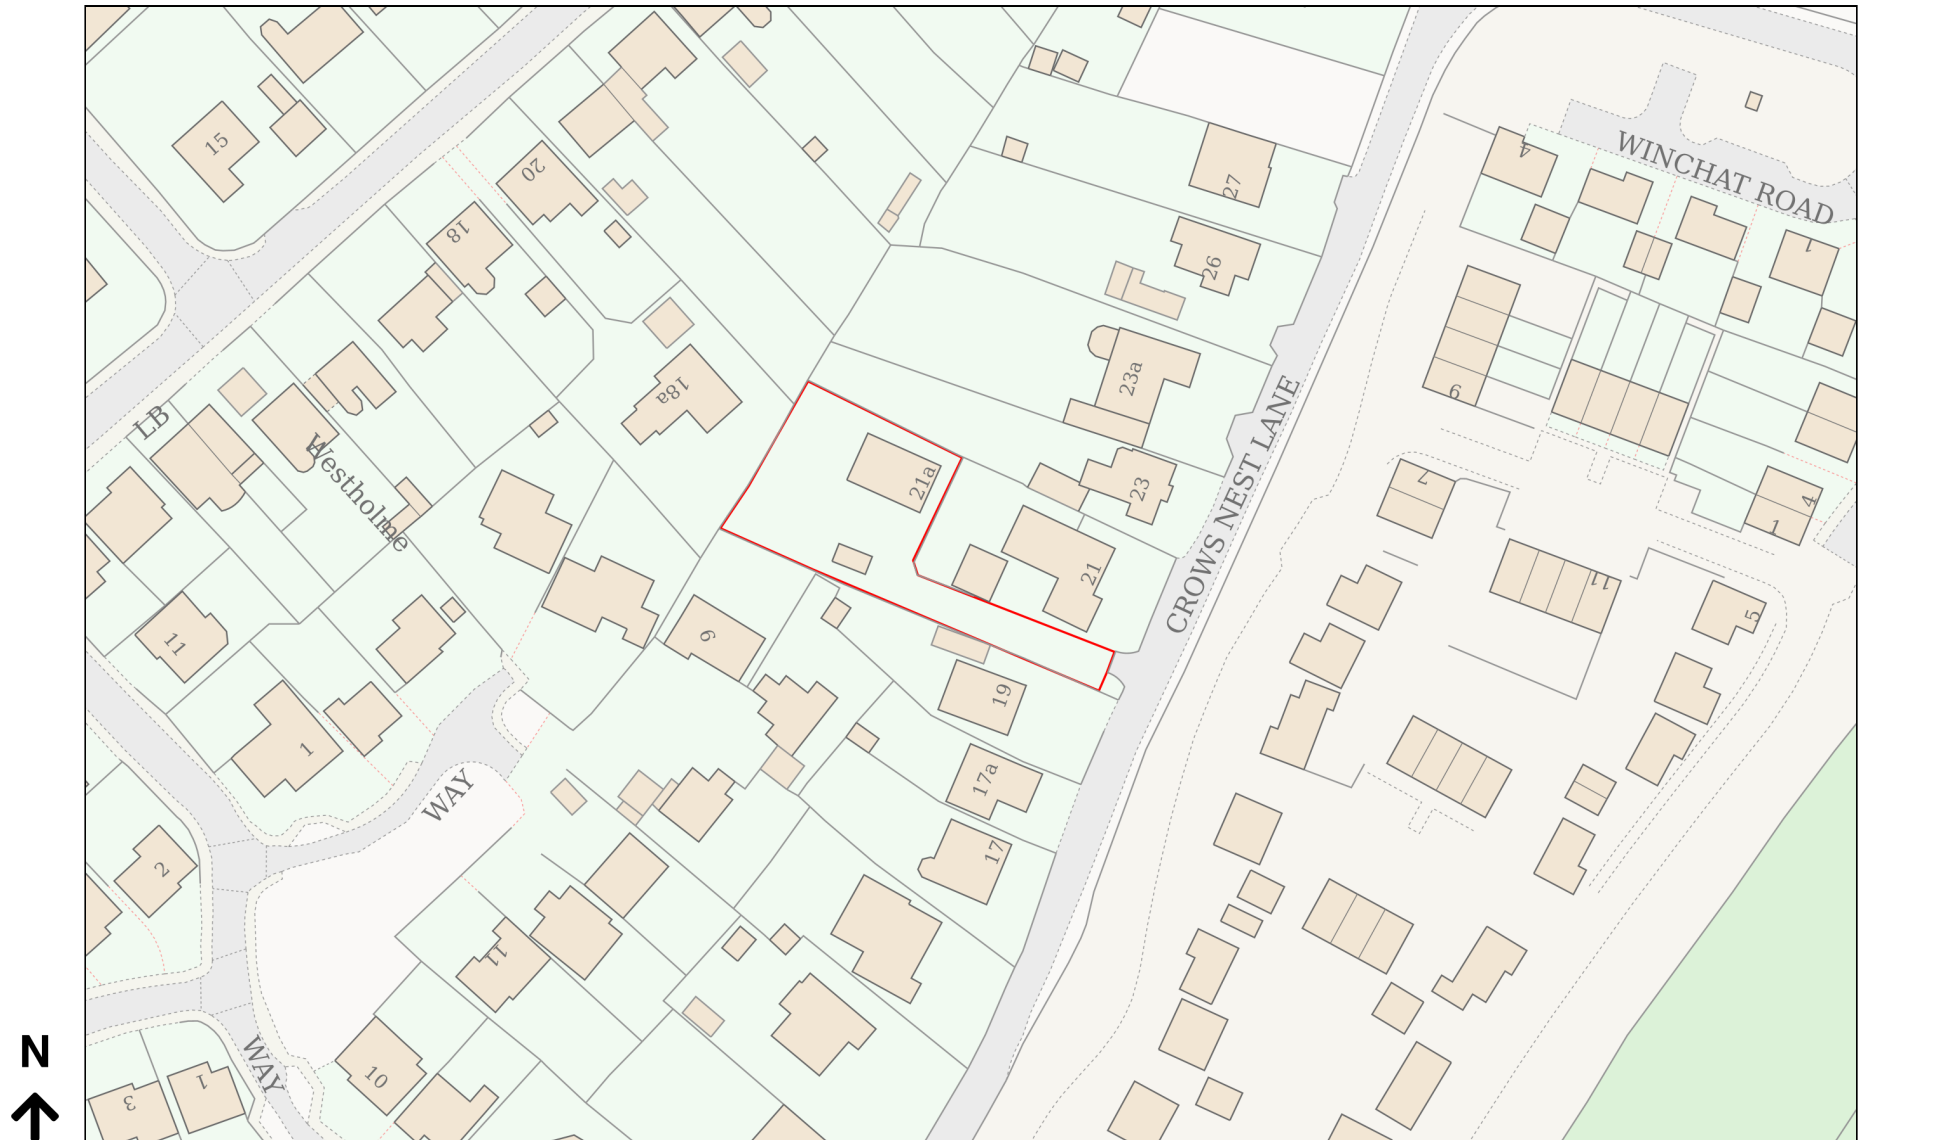

Planning Portal Reference: PP-13966169v1

0 50
Metres