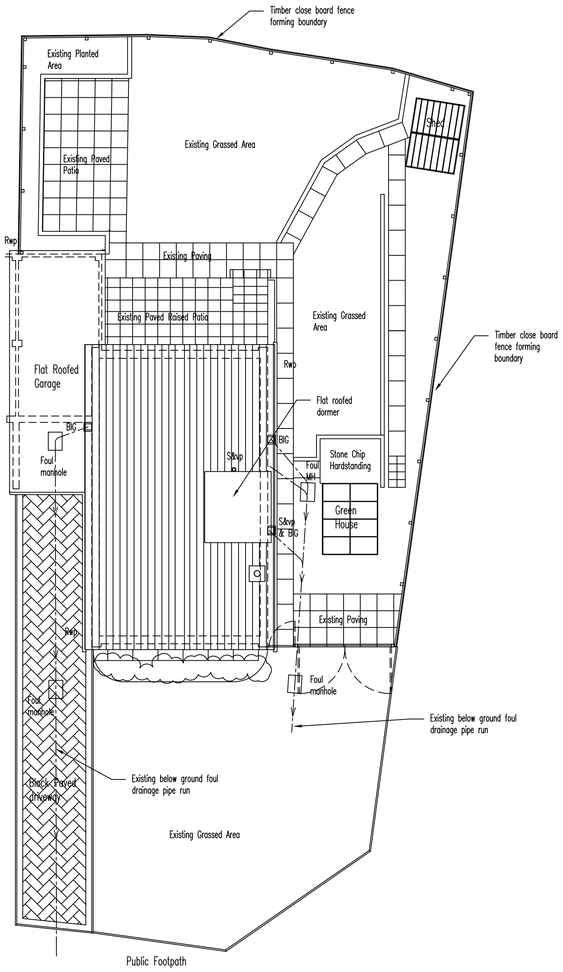

Existing Site Plan Scale 1:100

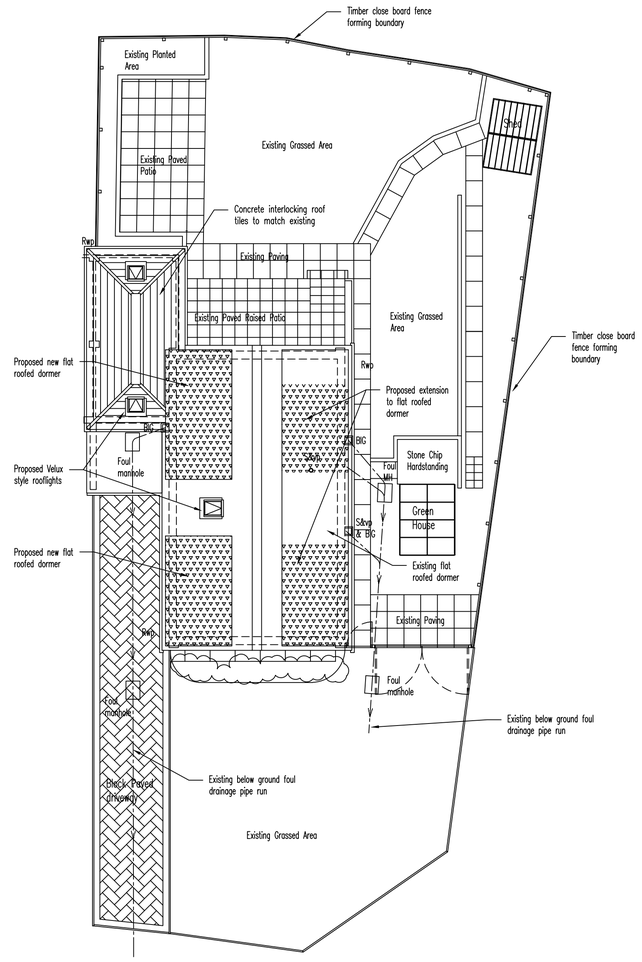

Proposed Site Plan Scale 1:100

0 2m 4m 8m

Scale 1:100

A	Planning issue.	DH 18/04/25
P0	Preliminary issue.	DH 17/03/25

Revision Notes

CLIENT
Mr & Mrs A Puikys

PROJECT TITLE
Proposed Two Storey Garage & Dormer Extension, 48 Charnwood Cresc, Chandlers Ford, SO53 5QT

DRAWING TITLE
Existing & Proposed Site Plans

DRAWN BY	CHECKED BY	DATE
DH		Mar '25

PROJECT No	SCALE
AP01	1:100 @ A1

DRAWING No	REVISION
003	A