


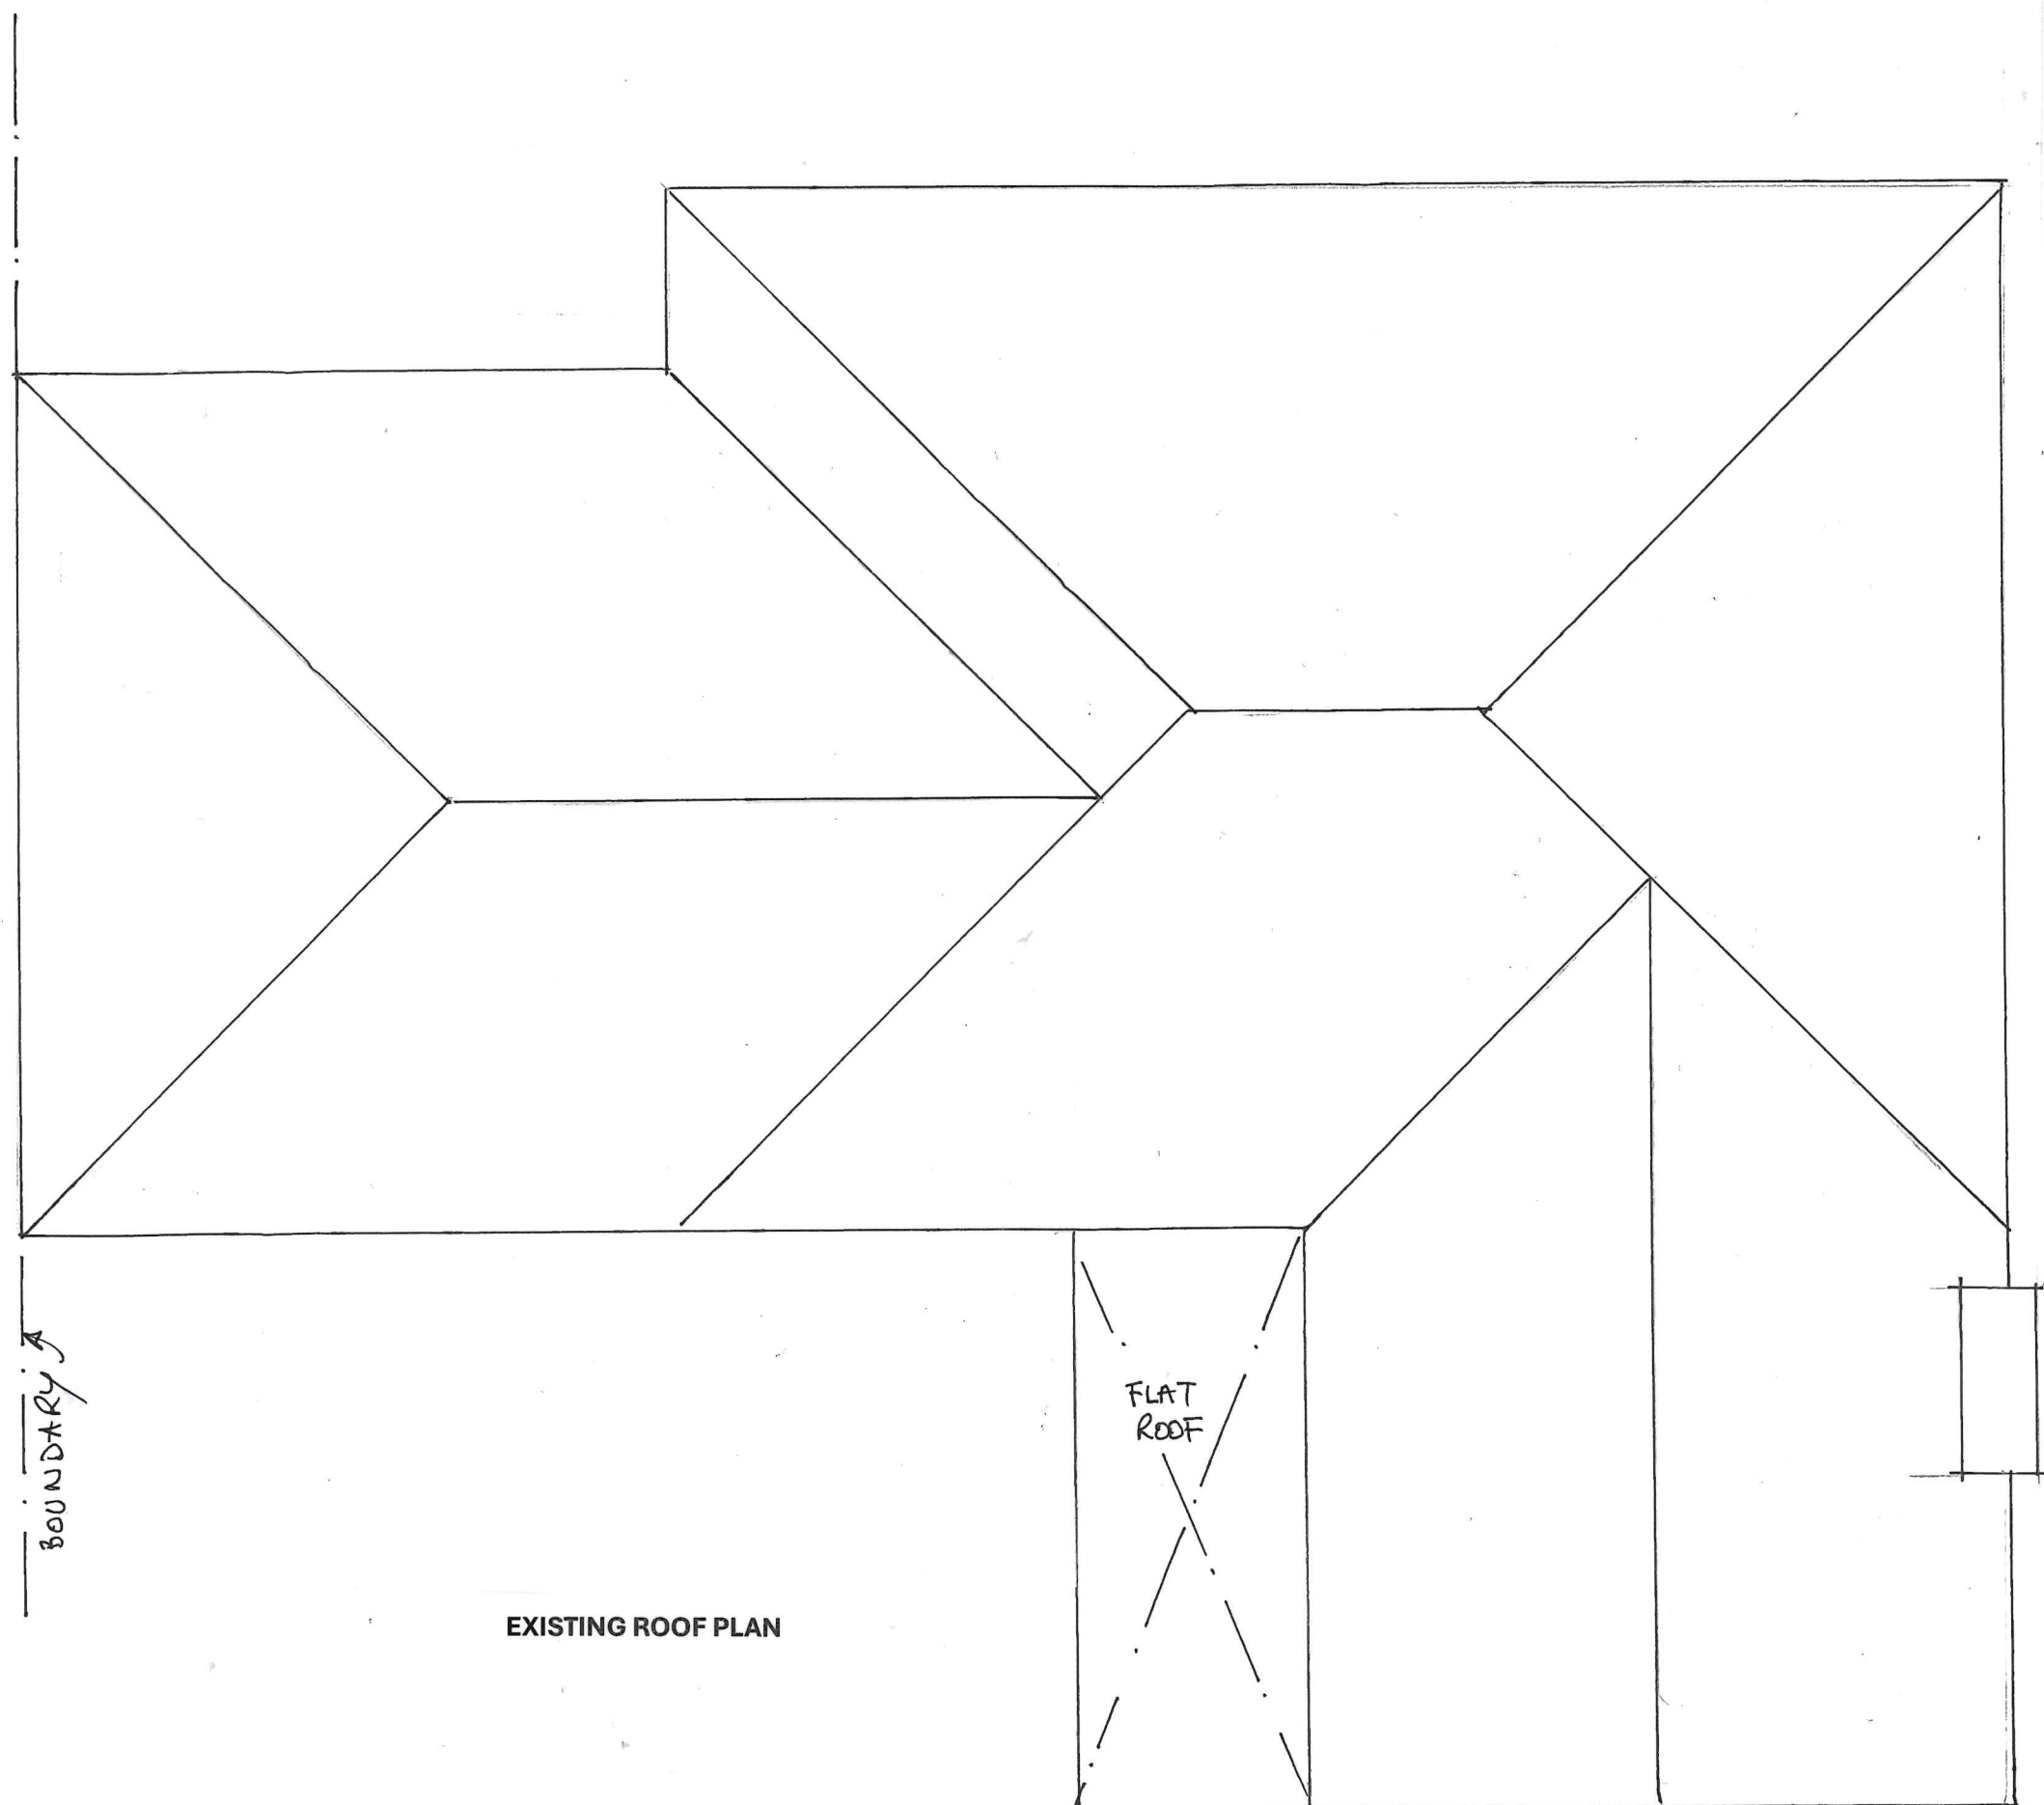

Title:

**PROPOSED EXTENSIONS
AND ALTERATIONS
AT
148 HILTINGBURY ROAD
CHANDLERS FORD
SO53 5NS**

Drwg.no **HR/P/07**

Scale: **1:50**

Date: **April '25**