



T/24/98509

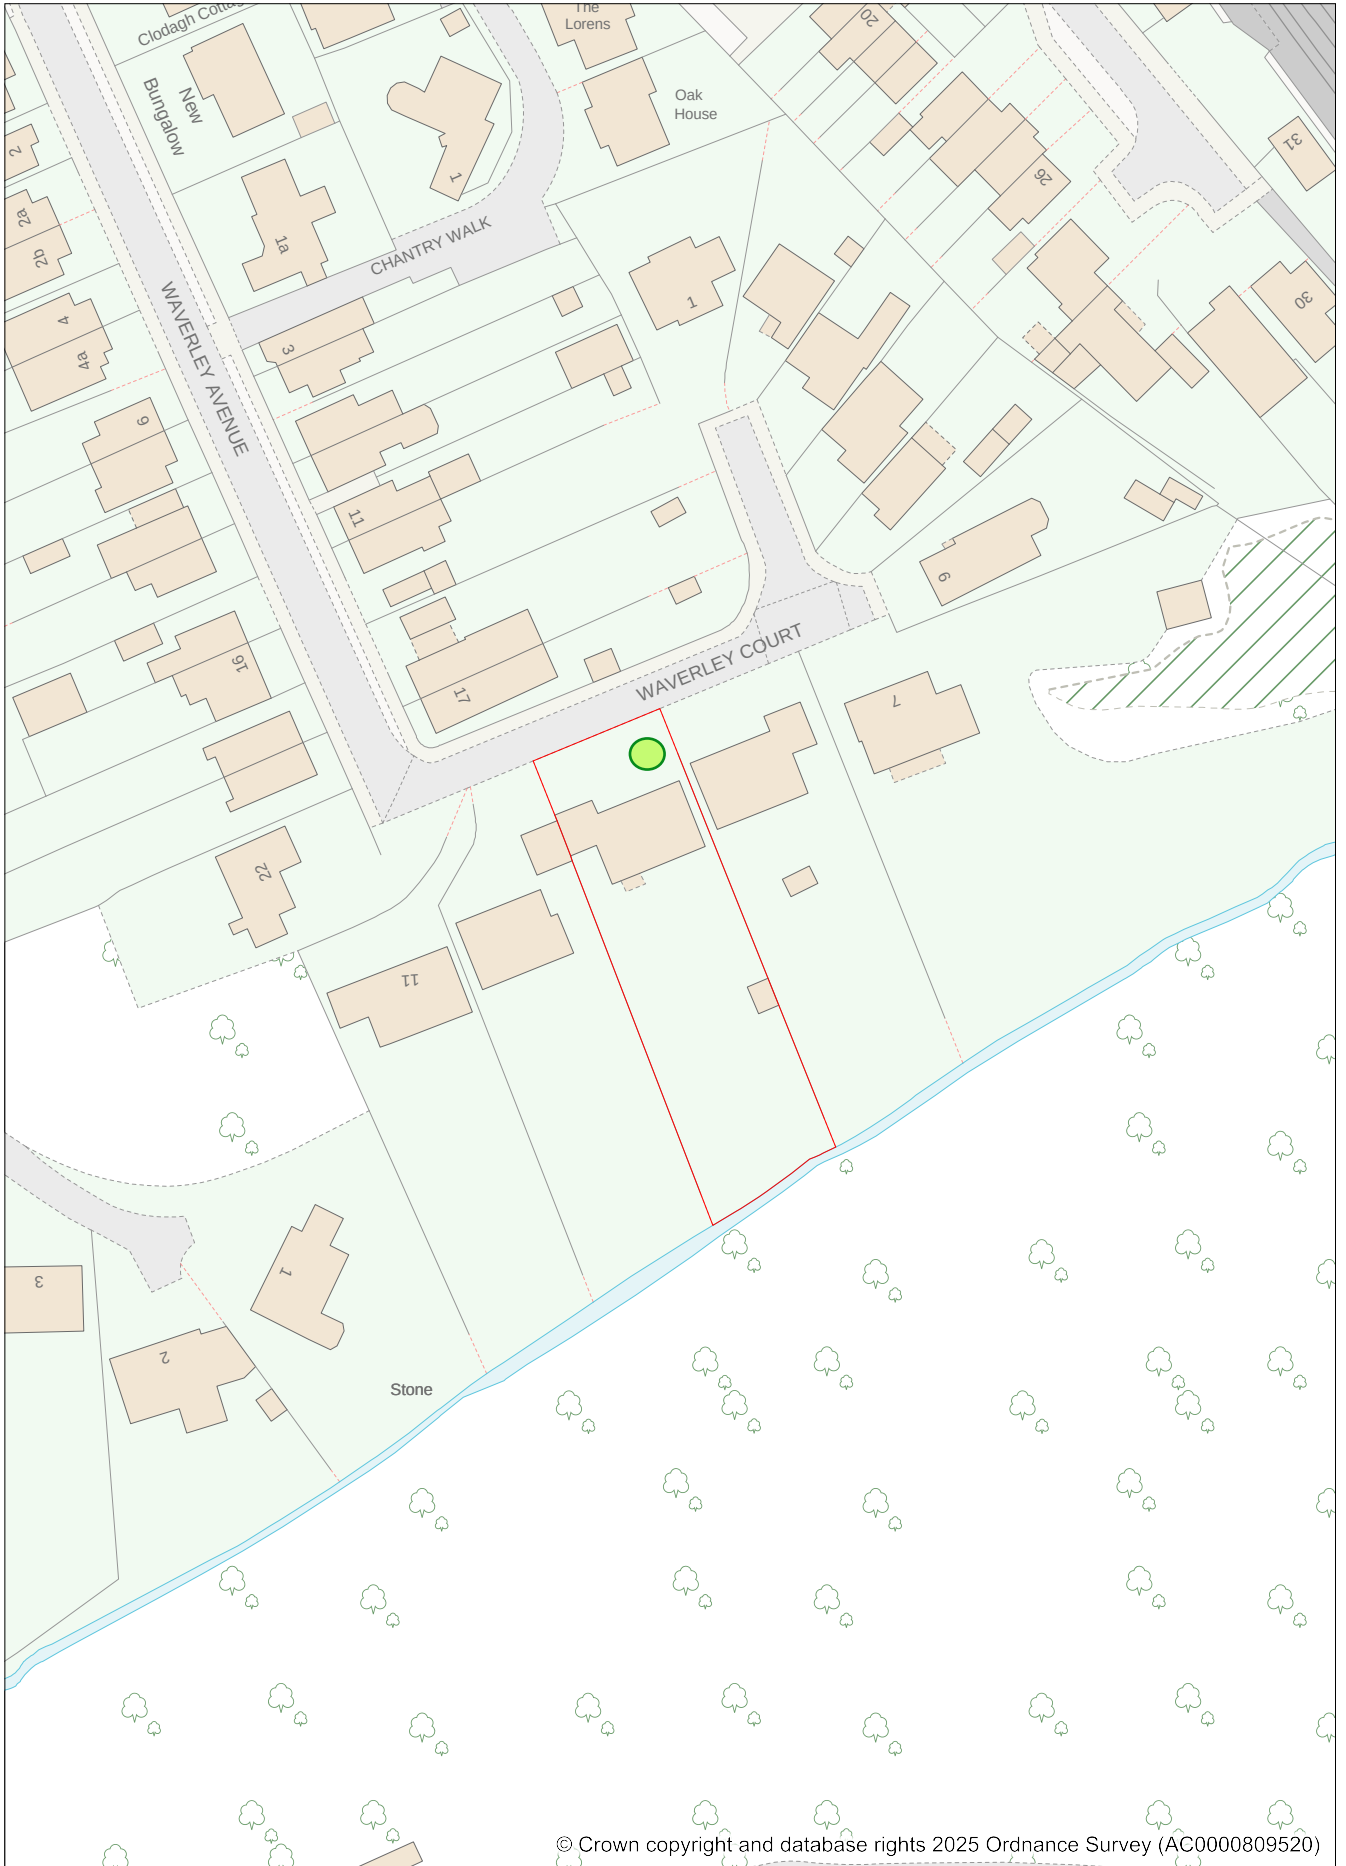

© Crown copyright and database rights 2025 Ordnance Survey (AC0000809520)

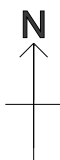

Address: 9 Waverley Court, Netley Abbey,
Southampton, SO31 5AS

Date: 28/04/2025

Scale: 1:1000