
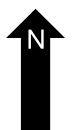
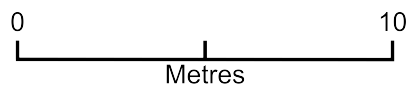


Lewis Lovelock

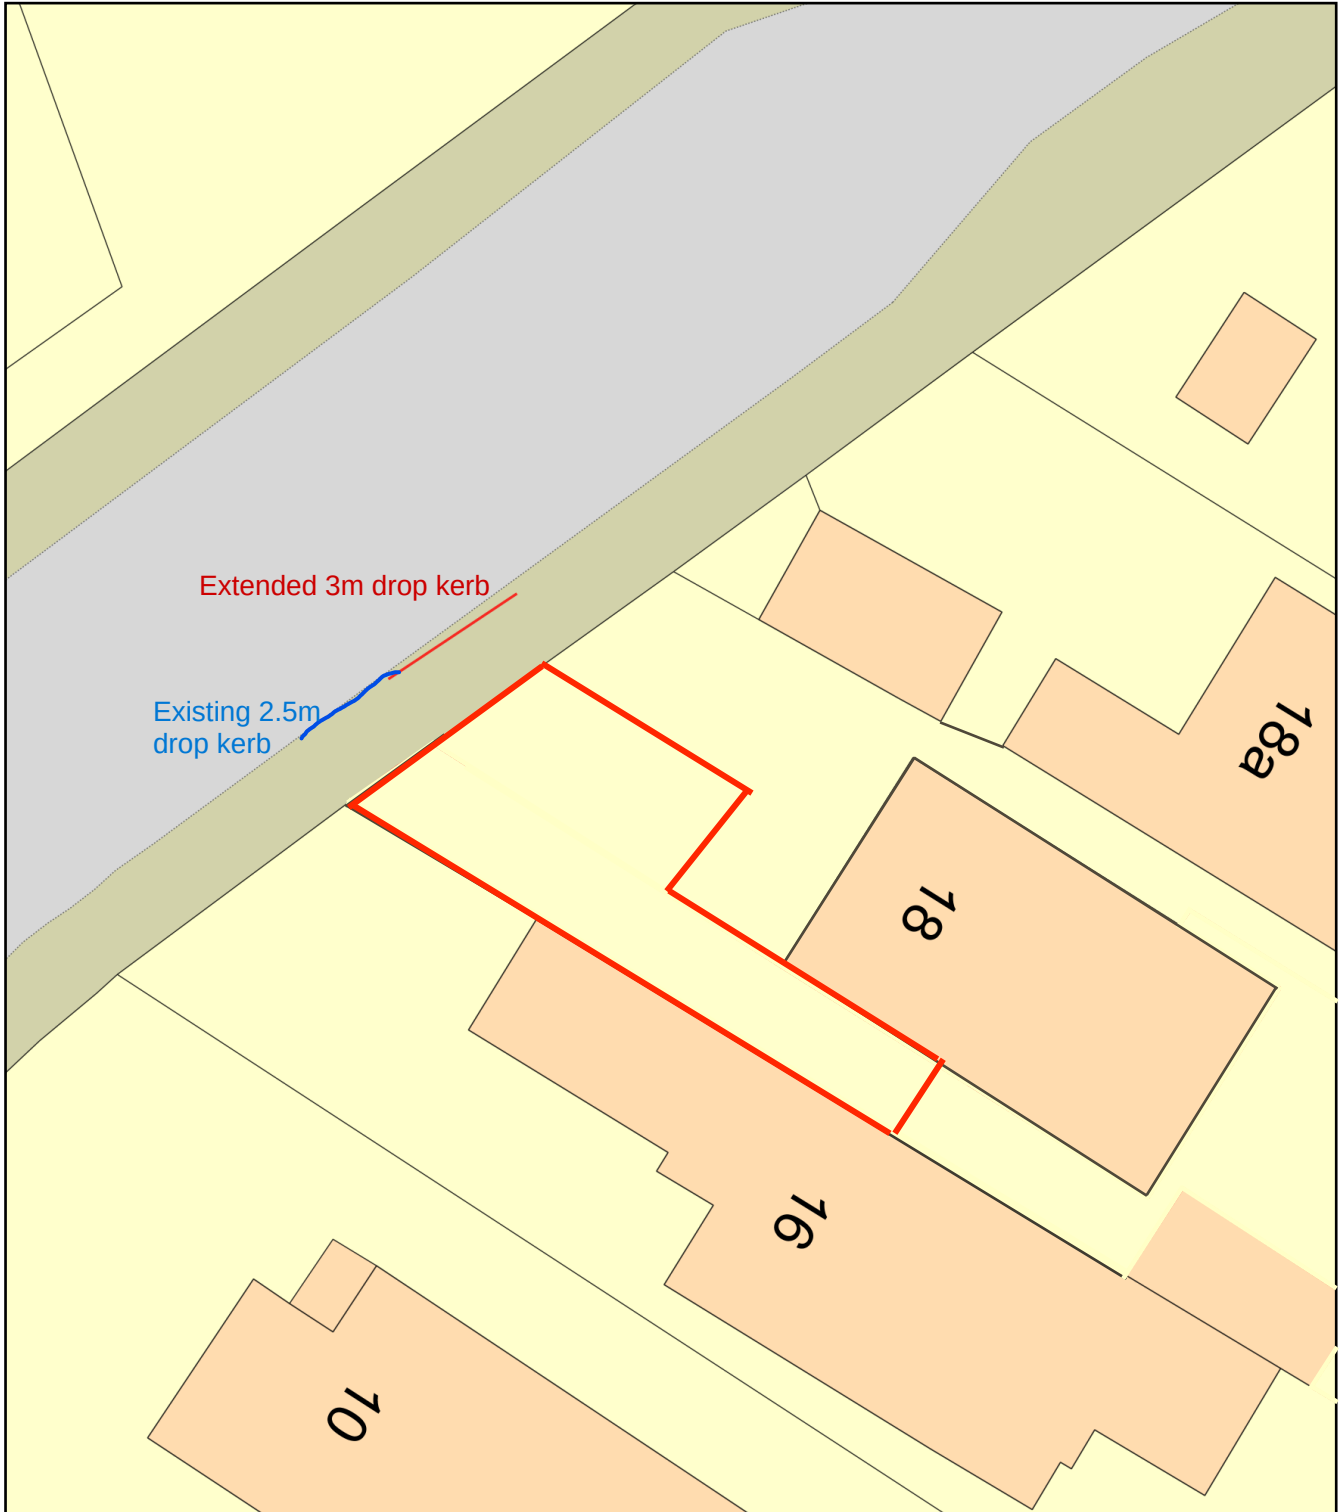

Plan Produced for: Drop kerb application

Date Produced: 06 Feb 2025

Plan Reference Number: TQRQM25037135733045

Scale: 1:200 @ A4