
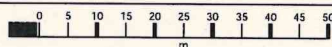


10 Greyladyes, School Road, SO31 8BX

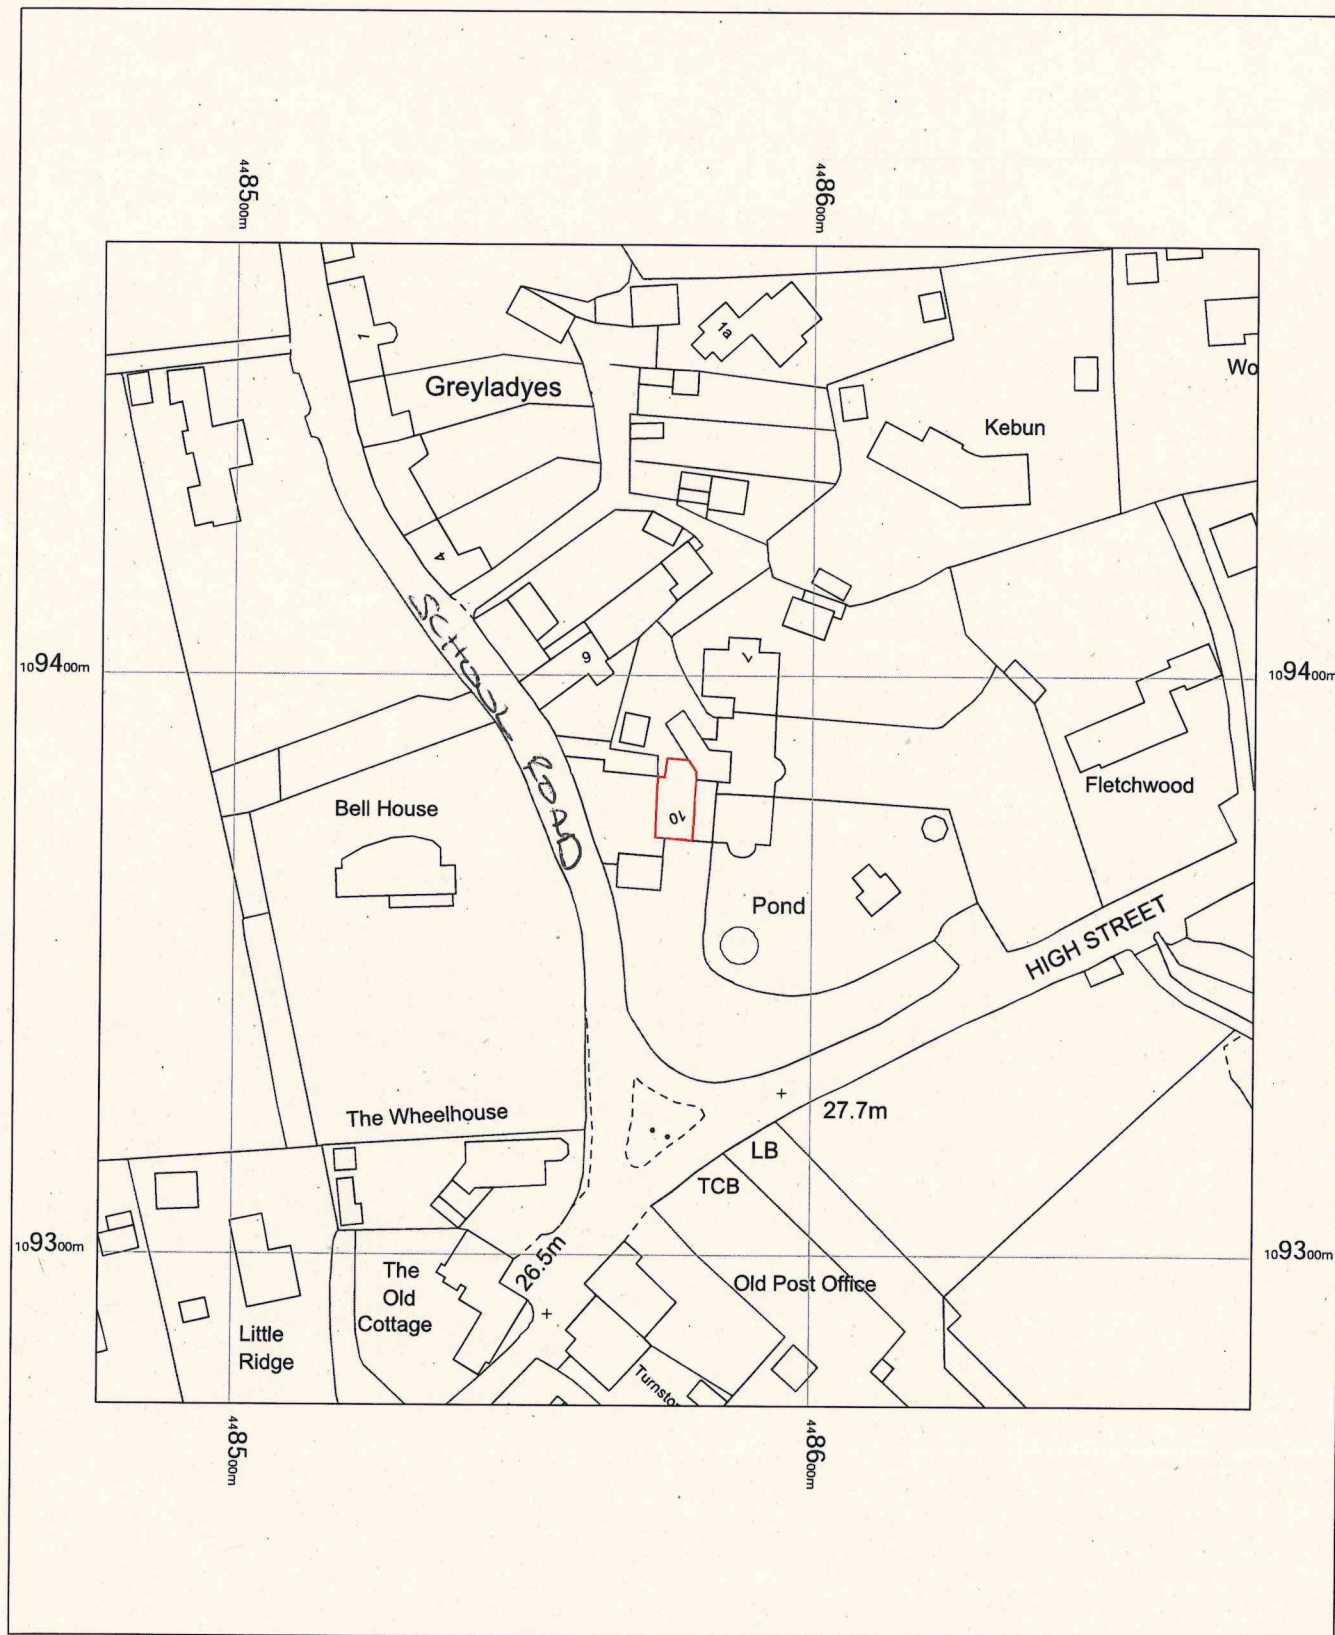

10 Greyladyes
School Road,
Southampton,
Bursledon,
Hampshire
SO31 8BX

OS MasterMap 1250/2500/10000 scale
Friday, May 2, 2025, ID: MPMBL-01220578
www.planningapplicationmaps.co.uk

1:1250 scale print at A4, Centre: 448577 E, 109374 N

©Crown Copyright Ordnance Survey. Licence no.
100051661

