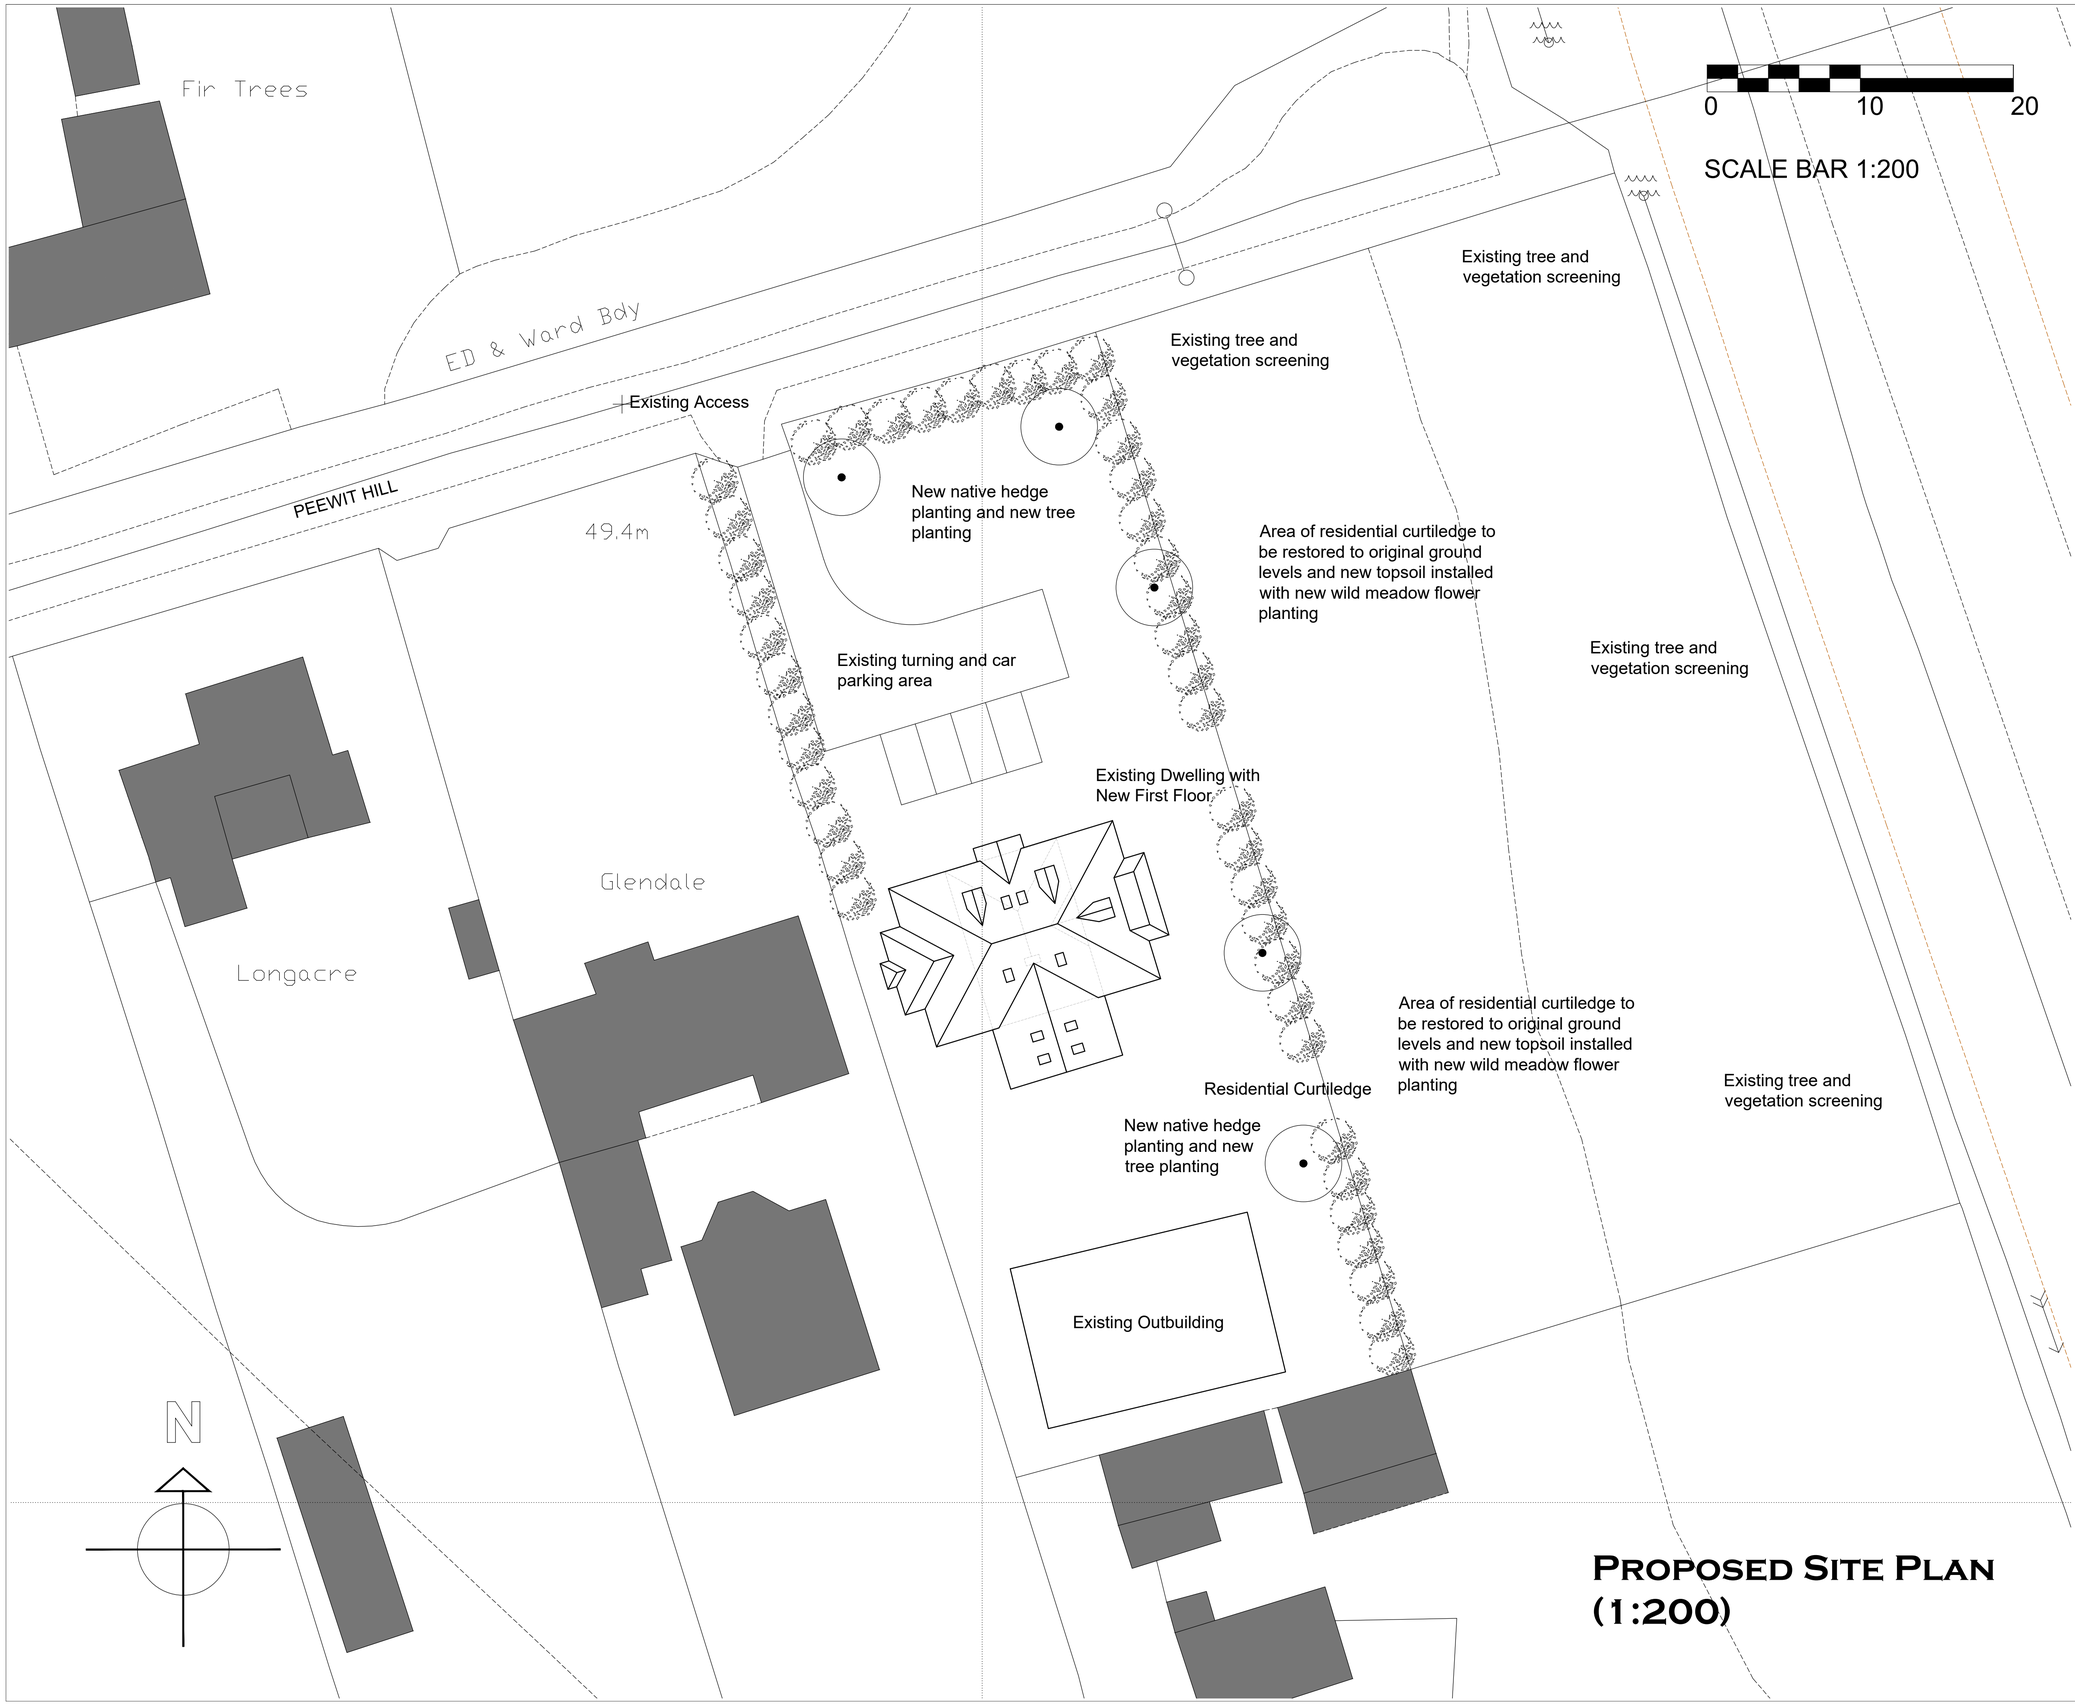

Notes

THIS DRAWING IS THE COPYRIGHT OF VIVID DESIGN STUDIO LTD AND MUST NOT BE COPIED, ALTERED OR REPRODUCED IN ANY WAY NEITHER PASSED TO A THIRD PARTY WITHOUT THEIR WRITTEN PERMISSION.

DIMENSIONS TO BE CHECKED ON SITE BEFORE COMMENCING WORK AND ANY DISCREPANCIES SHALL BE REPORTED TO THE DESIGNER. FIGURED DIMENSIONS MUST BE TAKEN IN PREFERENCE TO SCALED DIMENSIONS.

Rev:-	Description:-	Date:-	Chkd by:-
A	Revised existing dwelling position	12/12/24	

Proposed Site Plan (1:200)

VIVID design studio

The Barn, Calcot Mount Business Park, Calcot Lane,
Curdridge, Southampton, Hampshire, SO32 2BN
Tel: 01489 786670
Email: info@vividdesignstudio.co.uk
Website: www.vividdesignstudio.co.uk

Project:-
Proposed Extensions and Alterations
Derry Dacy
Peewit Hill
Bursledon
Hampshire

Title:-
Proposed Site Plan

Client:-
Mr Joe Dorrington

Scale:-
1:200 (@A1)

Drawn By:- PJD
Checked By:- PJD
Date:- 03/12/24
Date:- 03/12/24

Job.No:- 220008
Drg.No:- 52
Rev:- A