
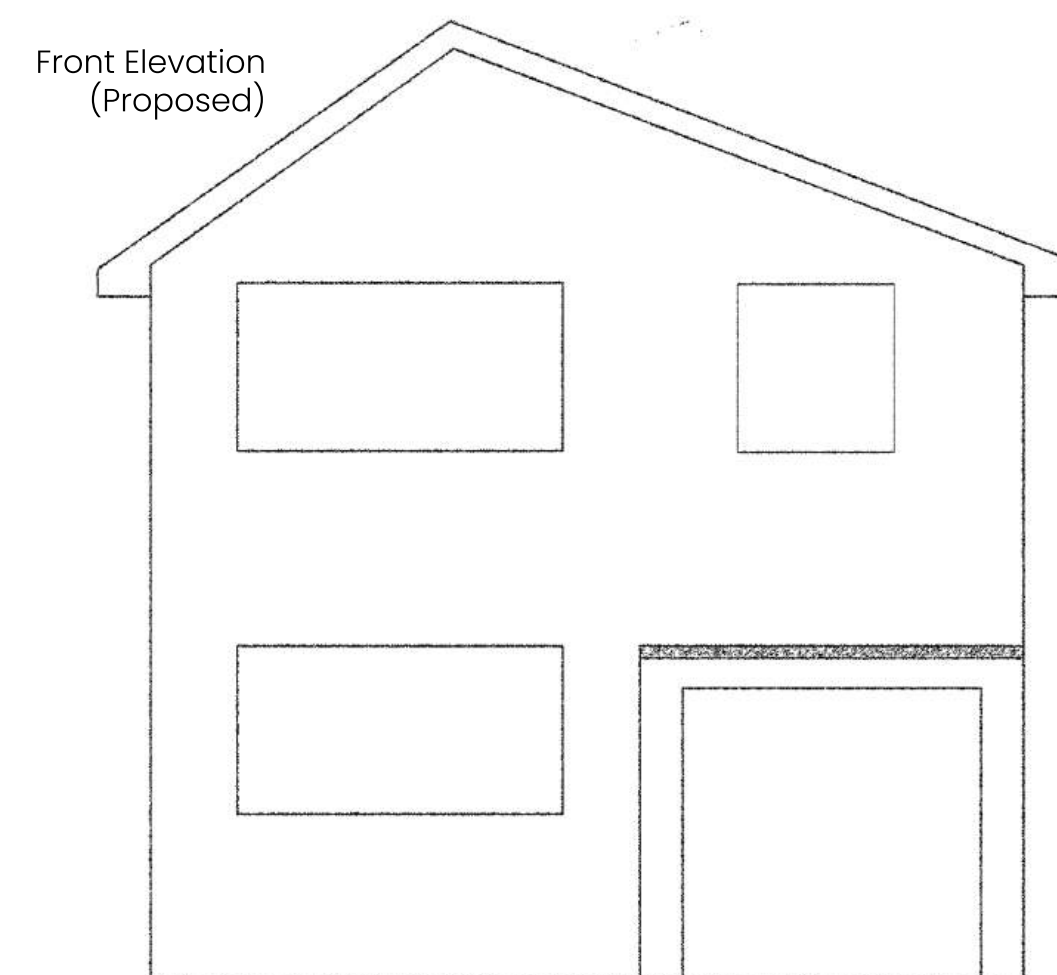
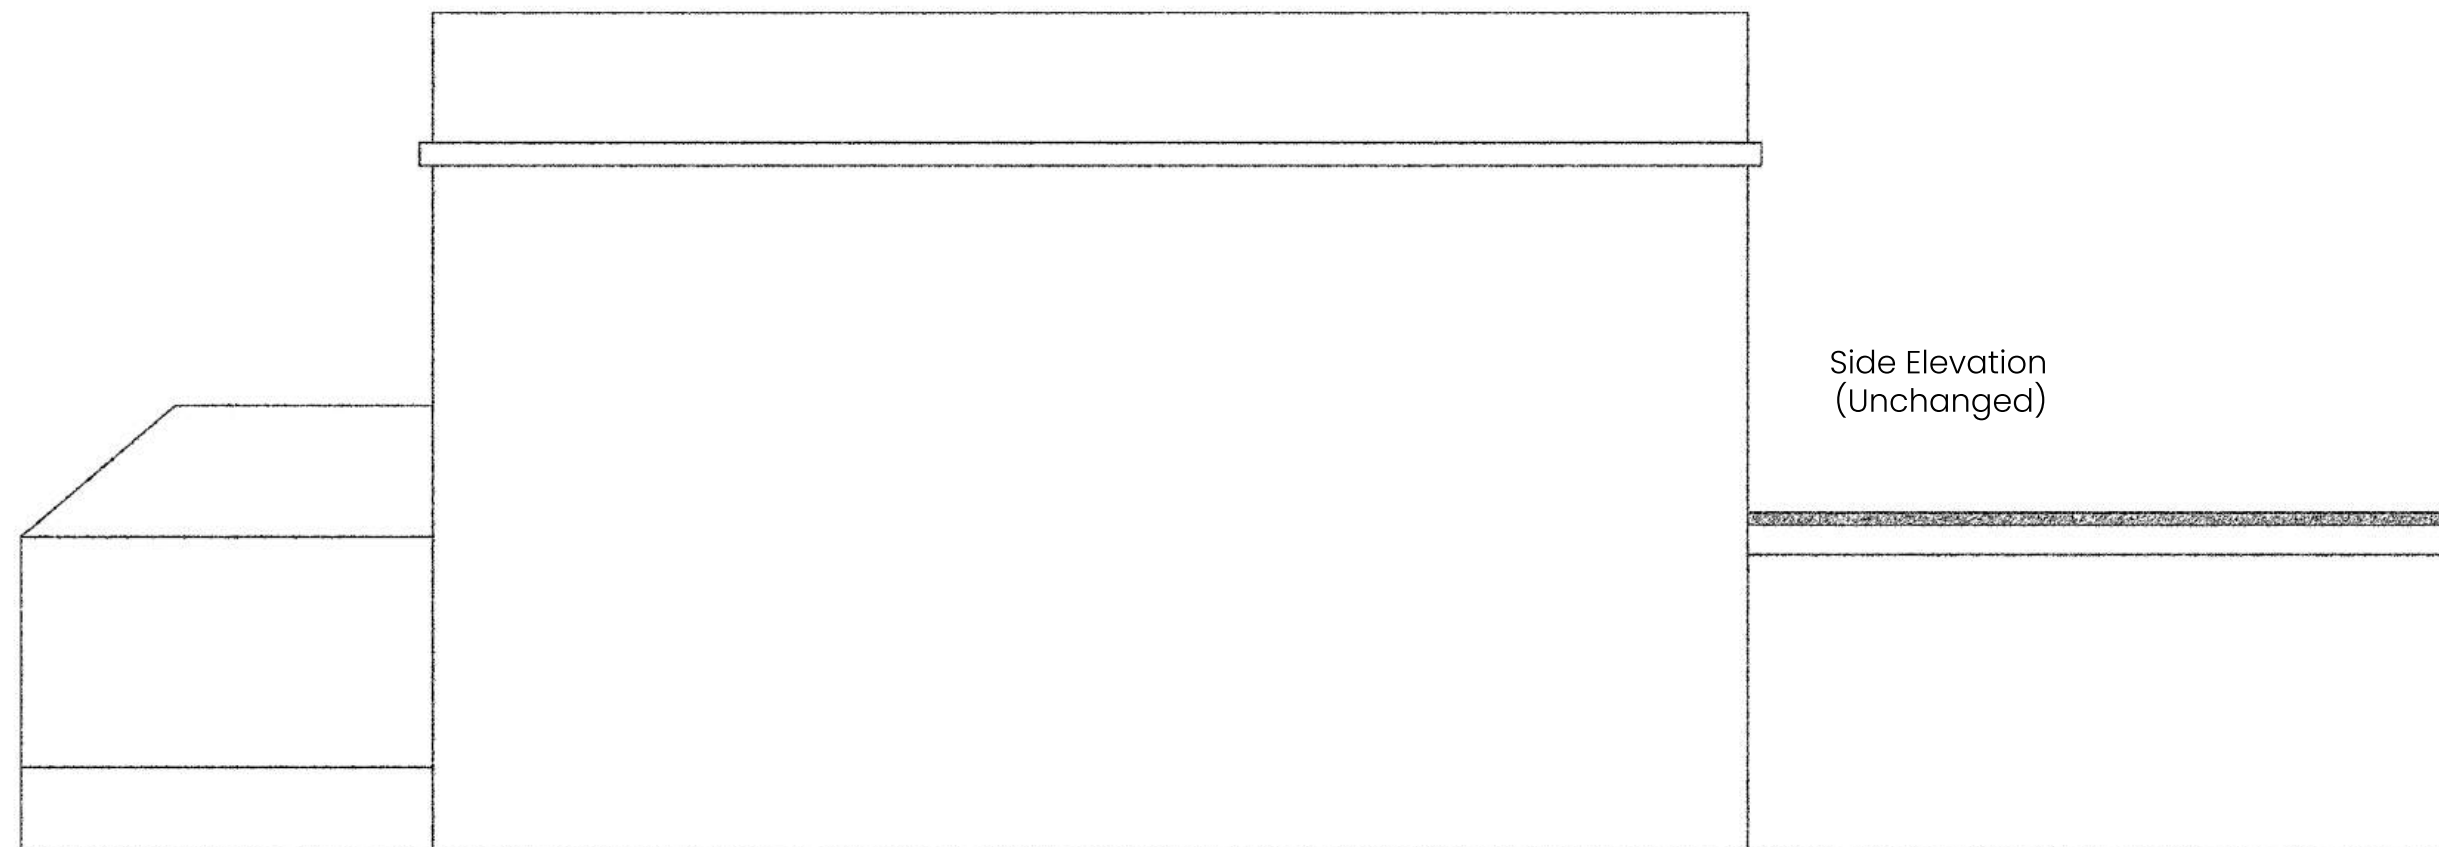
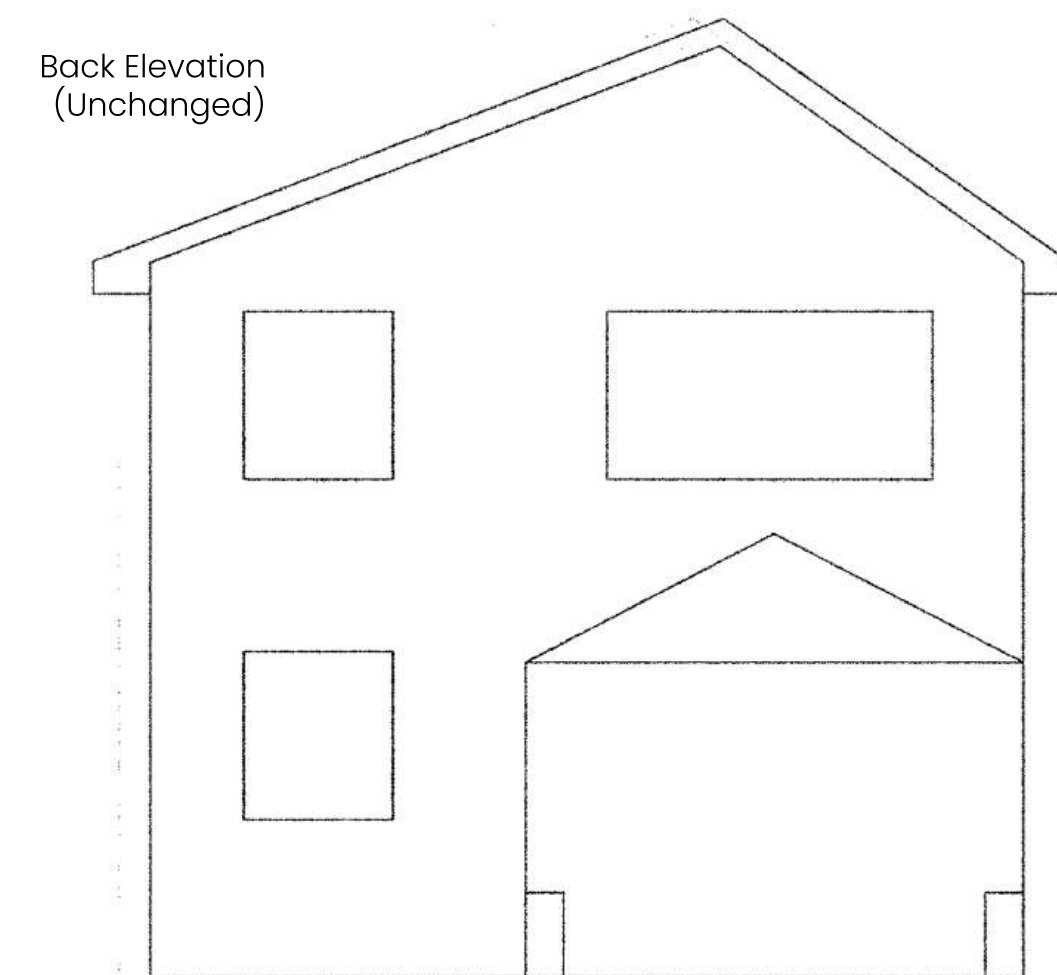


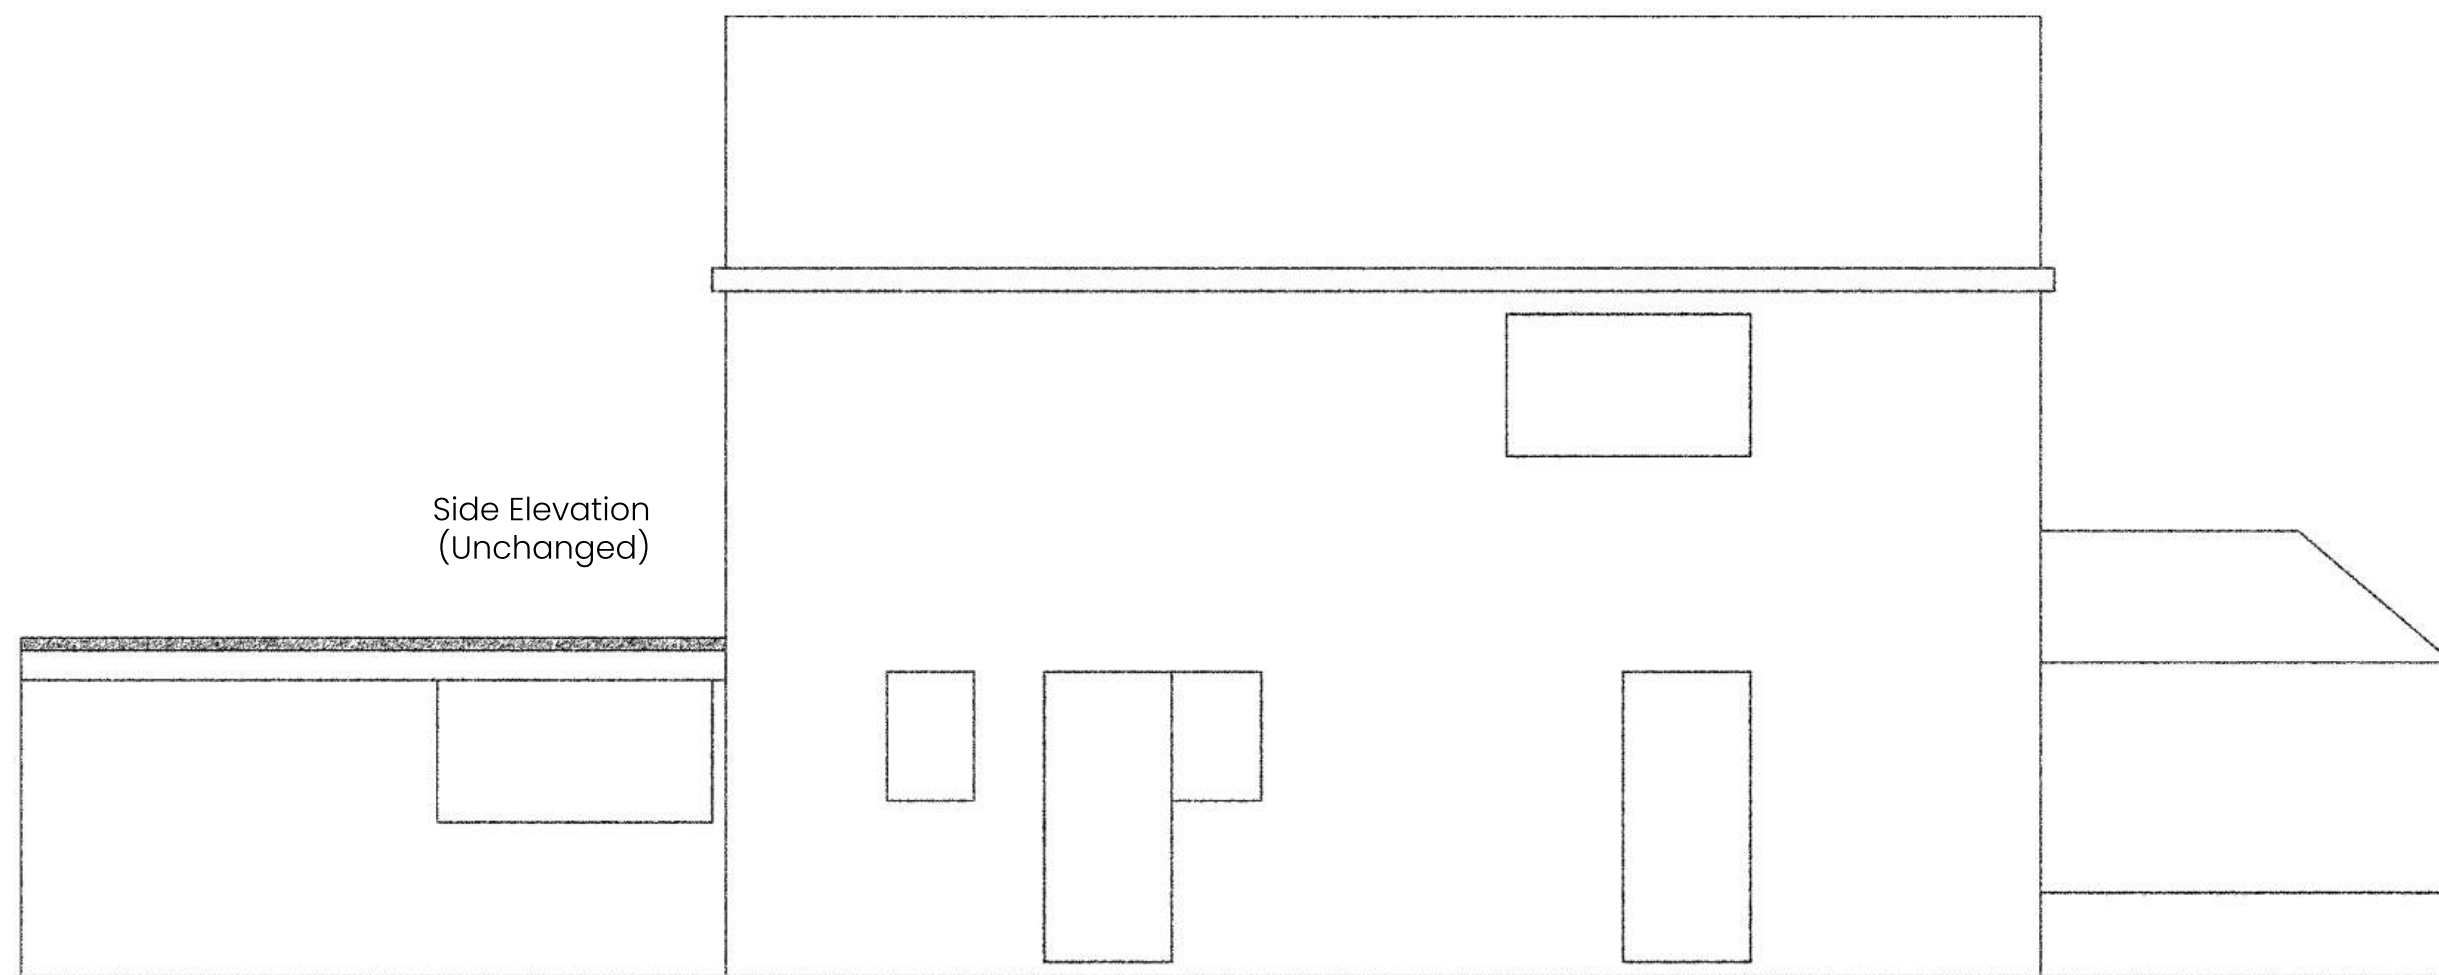

PROPOSED ELEVATION