




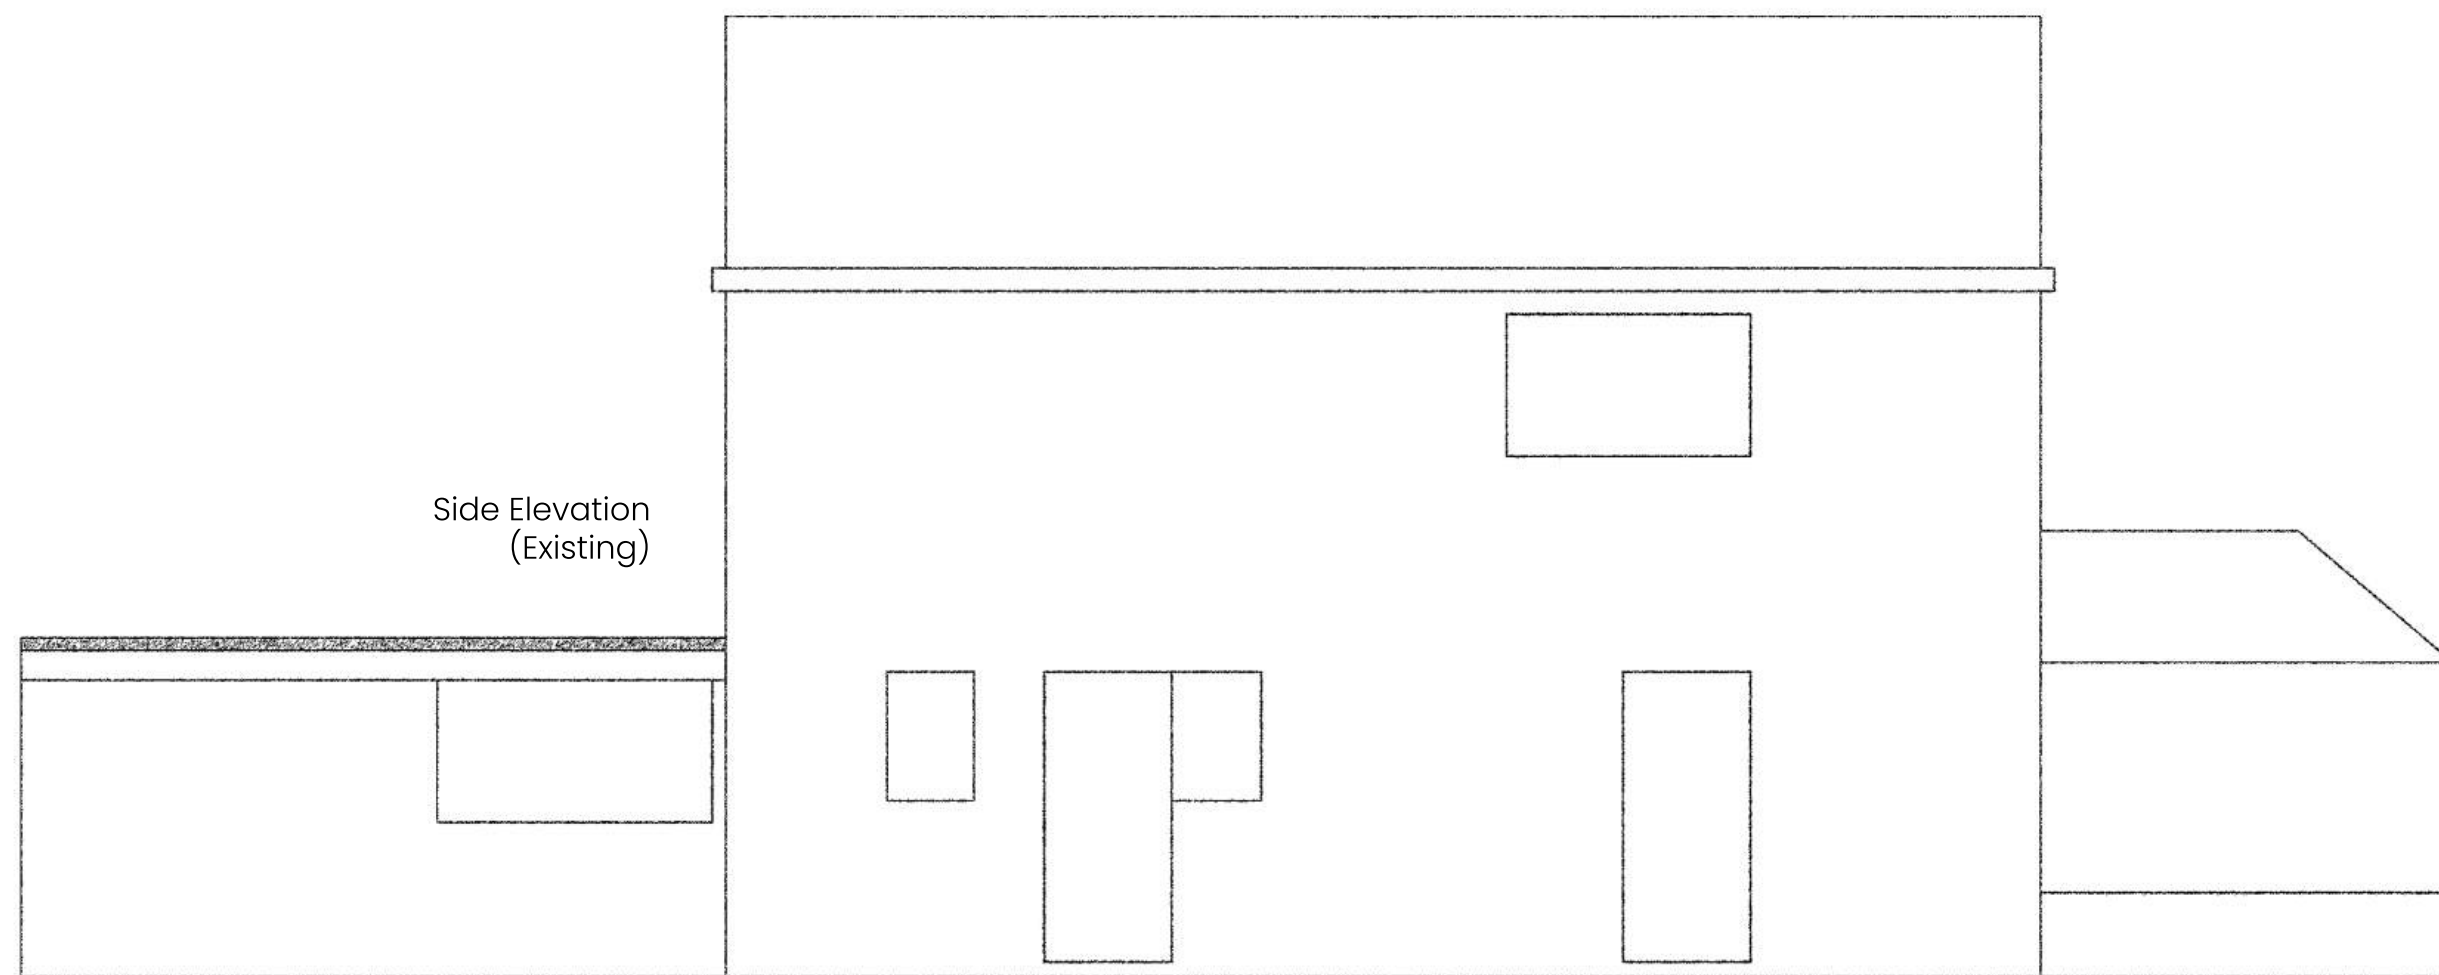


Side Elevation
(Existing)

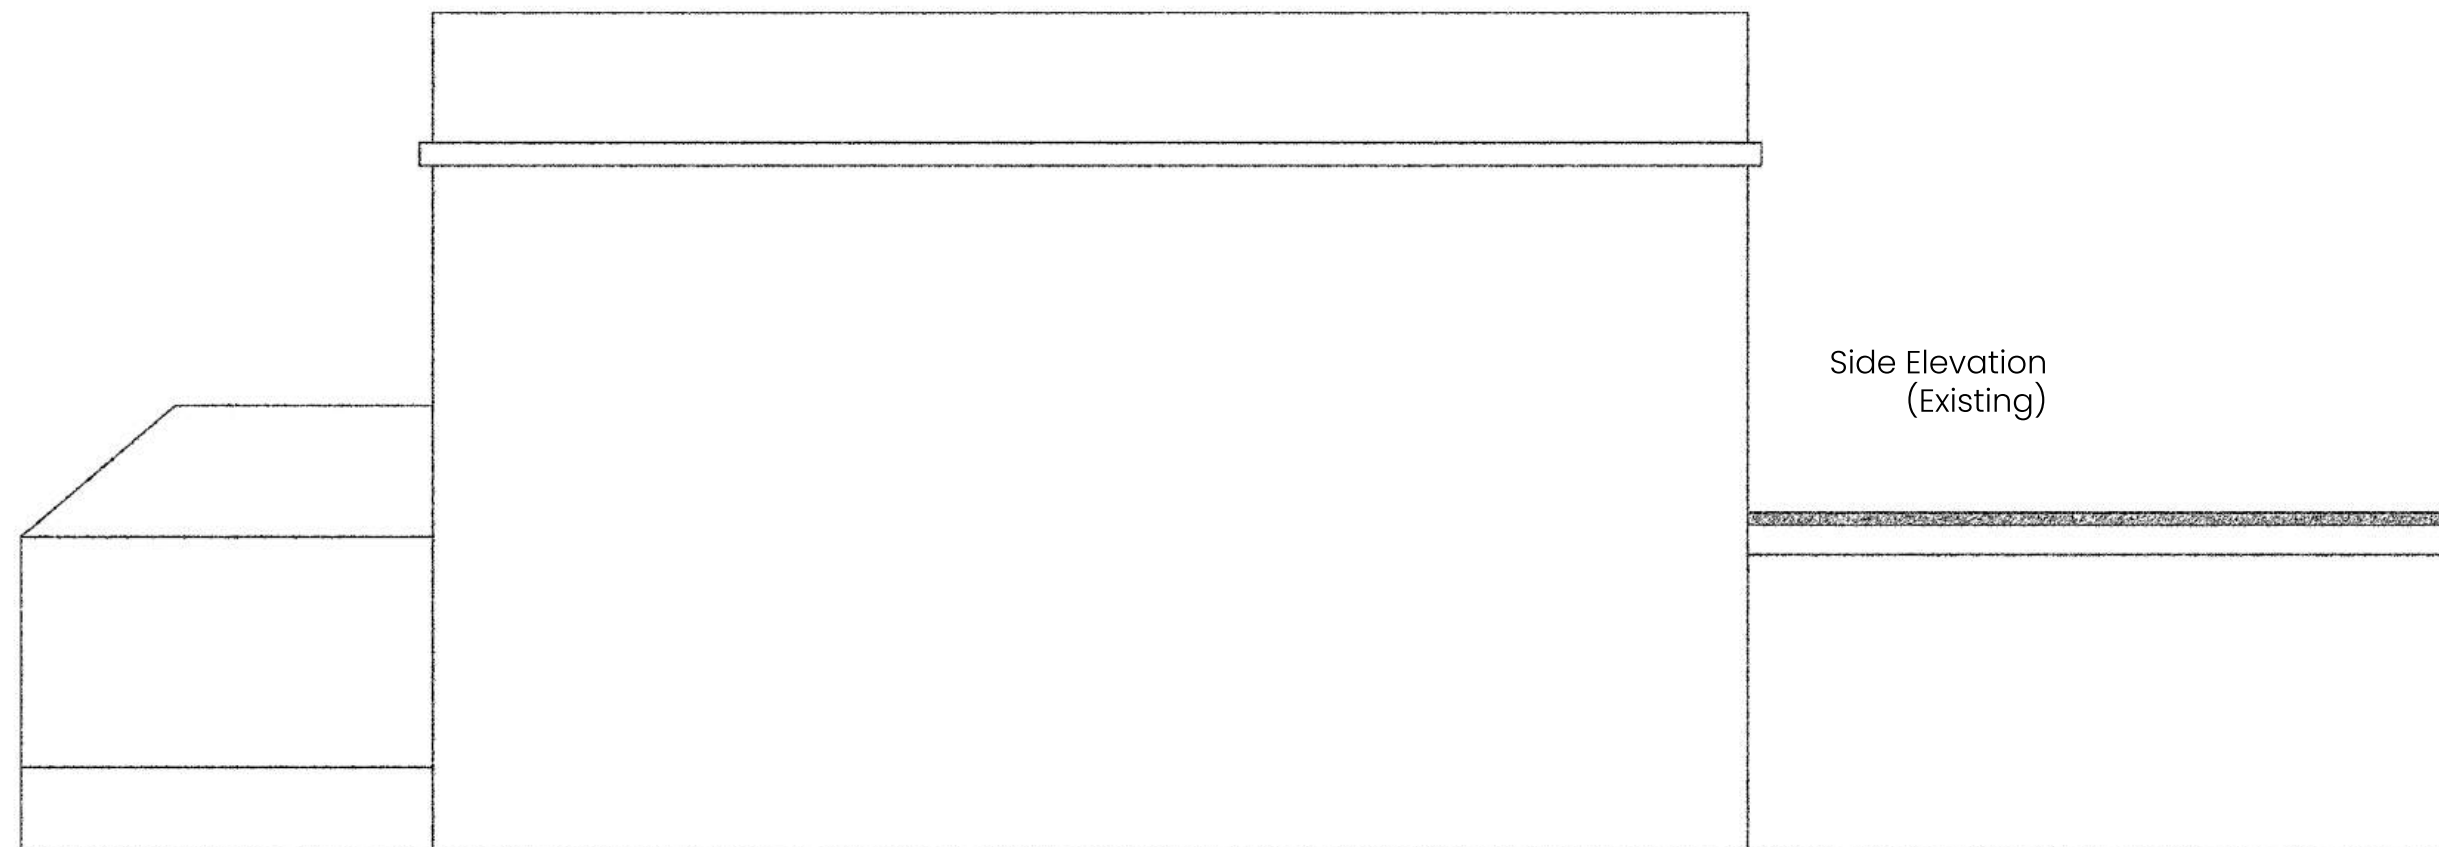

Side Elevation
(Existing)

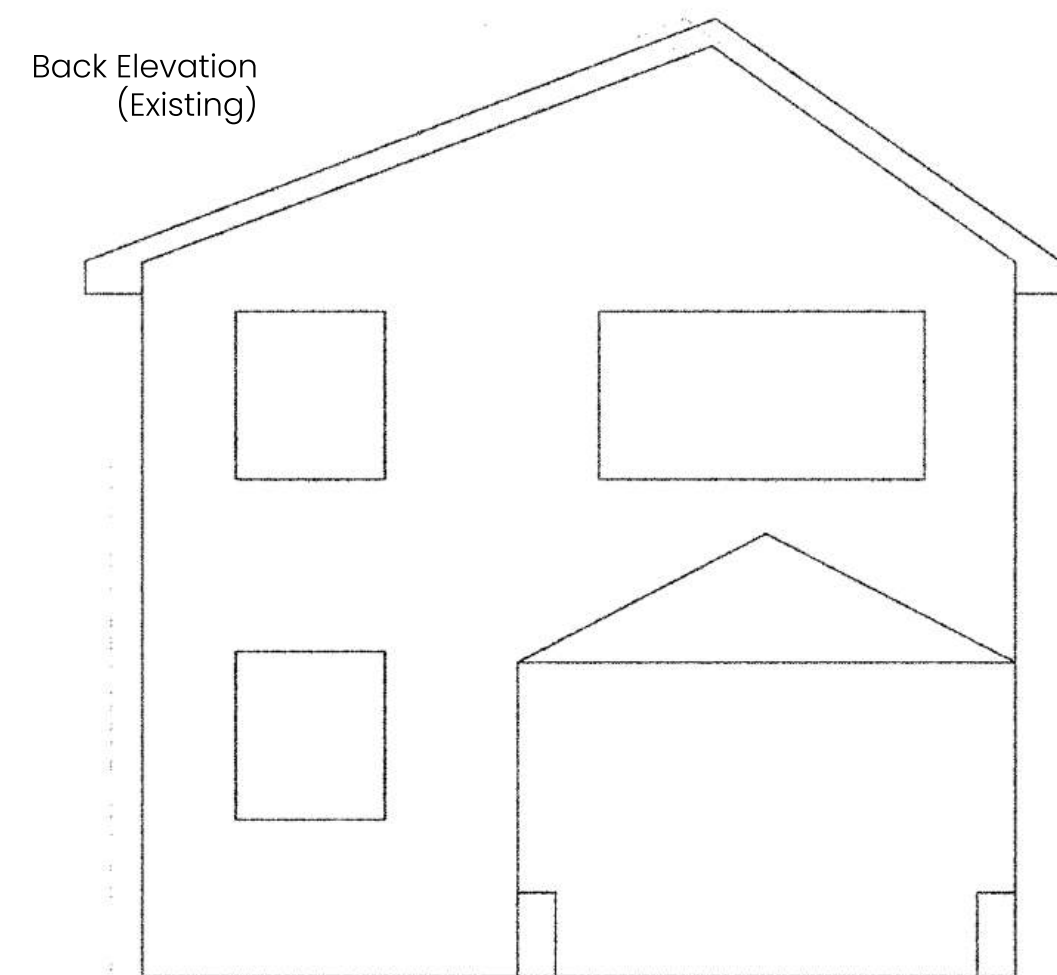

Back Elevation
(Existing)

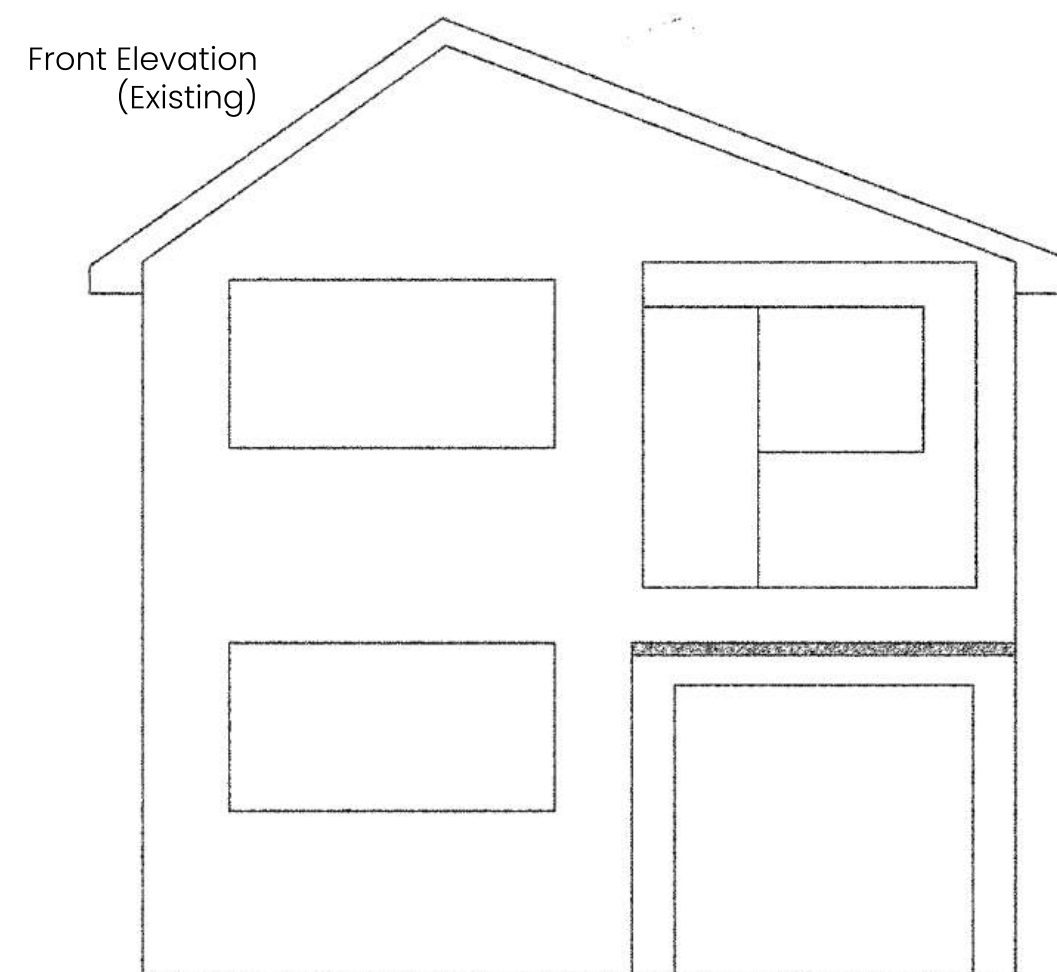

Front Elevation
(Existing)

EXISTING ELEVATION