




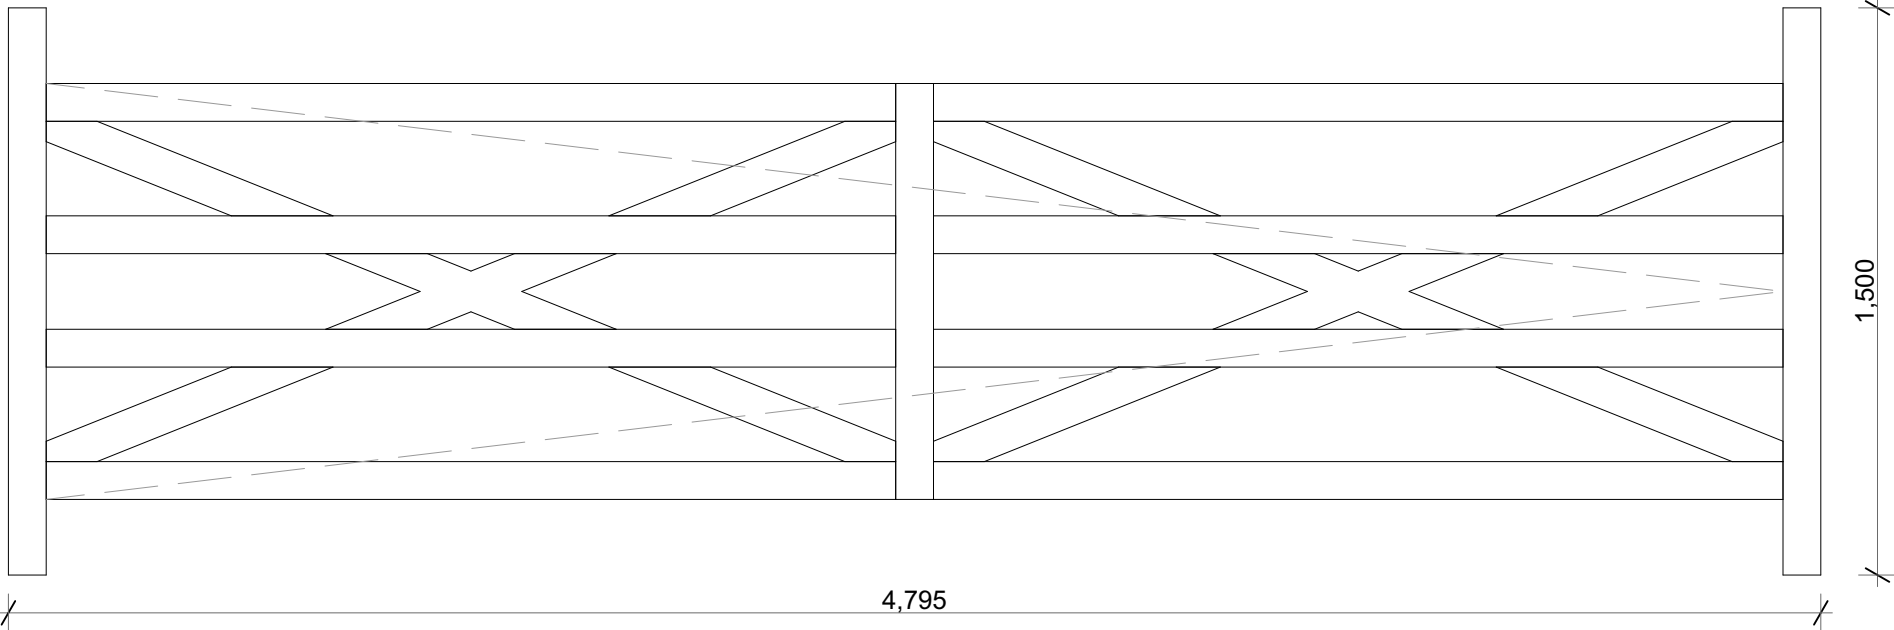

1 **Gate Elevation**
Scale 1:20

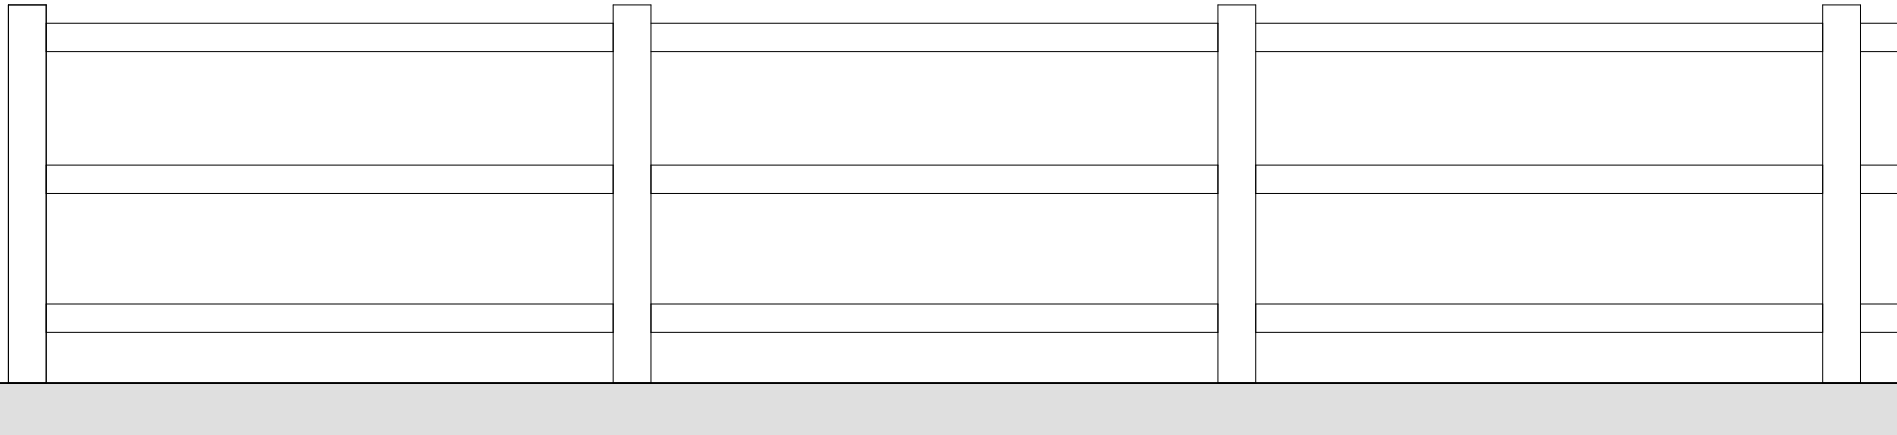

2 **Post and Rail Fence Elevation**
Scale 1:20

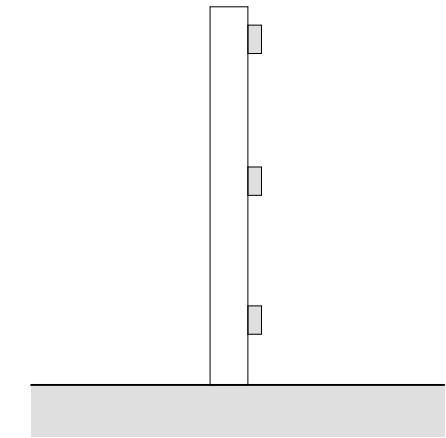

3 **Post and Rail Fence Section**
Scale 1:20



Example of Post and Rail Fence

Specification:

Square Post fence pressure treated 125mm x 75mm posts with 38mm x 88mm rails



© The content of this drawing is subject to the Copyright, Designs and Patents Act 1988. Reproduction of any part of this drawing is not permitted without written consent from People Architects Ltd.

OS Crown Copyright 2024. All rights reserved. License No. 100022432. People Architects OS Paper Map Copying License No. AC0000864590

Do not scale from this drawing for construction purposes.

All dimensions must be checked by the contractor before commencing work on site.

Unless otherwise noted, boundaries have not been surveyed. The recipient of this drawing should satisfy themselves of their precise location before commencing work on site.

Any discrepancies are to be brought to the attention of People Architects Ltd.

If in doubt, ask.

Notes

Rev	Date	Description	DB/CB
0	0.2	0.4	0.6

project
The Lower Acre
One Horton Heath

status
Planning
drawing title
Post and Rail Fence

drawn	checked	date	scale
VH	MW	04 2025	1:20

Drawing Code						
Project	Originator	Vol	Lev	Type	Role	Number
P028	-	PA	-	XX	-	01 - DR - A - 306 -