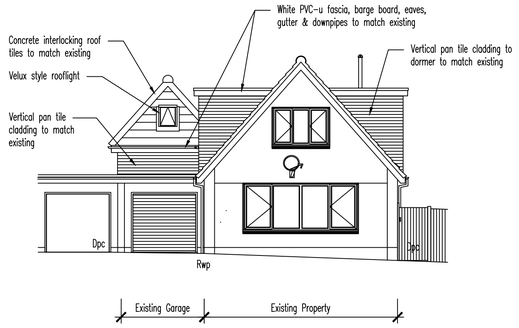

Proposed Front (south) Elevation Scale 1:100

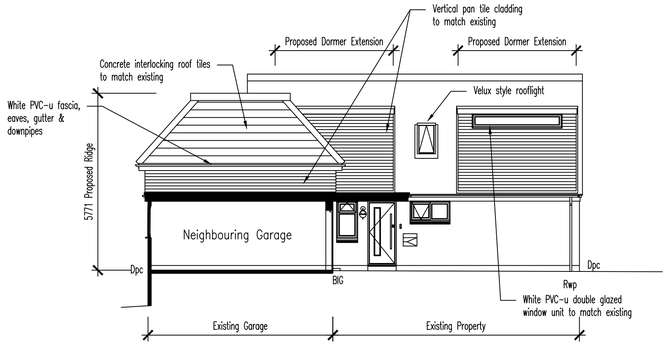

Proposed Side (west) Elevation Scale 1:100

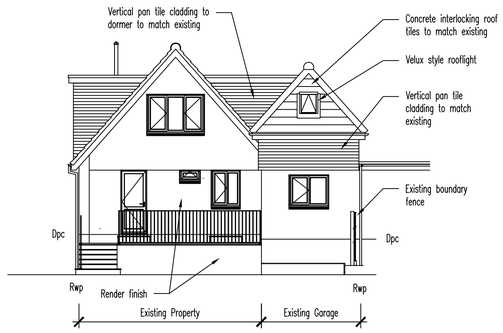

Proposed Rear (north) Elevation Scale 1:100

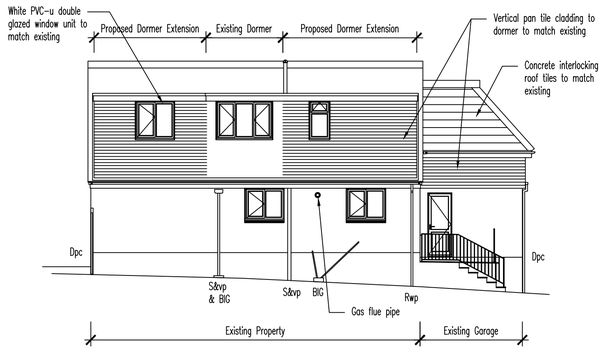

Proposed Side (east) Elevation Scale 1:100

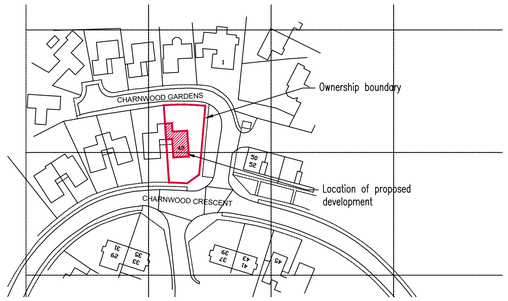

Site Location Plan Scale 1:1250

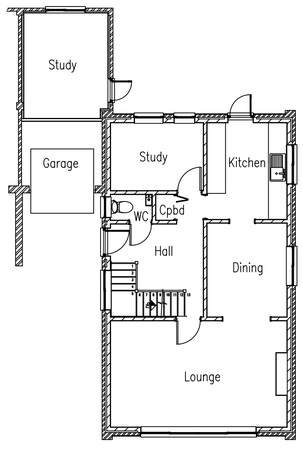

Proposed Ground Floor Plan Scale 1:100

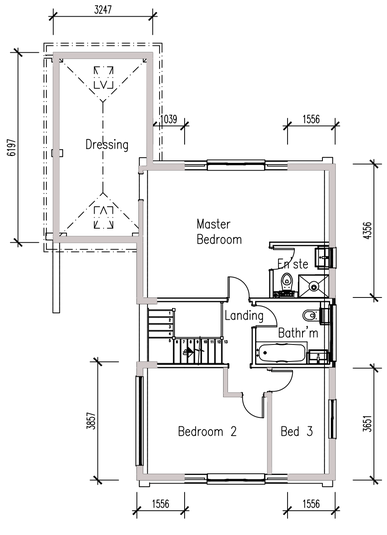

Proposed First Floor Plan Scale 1:100

0 2m 4m 8m

B	Elevation & Floor Plan titles revised.	DH 6/05/25
A	Planning issue.	DH 18/04/25
P0	Preliminary issue.	DH 17/03/25

Revision Notes

CLIENT
Mr & Mrs A Puikys

PROJECT TITLE
Proposed Two Storey Garage & Dormer Extension, 48 Charnwood Cresc, Chandlers Ford, SO53 5QT

DRAWING TITLE
Proposed Ground & First Floor Plans, Elevations & Site Location Plan

DRAWN BY	CHECKED BY	DATE
DH		Mar '25

PROJECT No	SCALE
AP01	1:100 @ A1

DRAWING No	REVISION
002	B