



4 **Garage Layout (plan view)**
Scale: 1:100




6 **Elevation - front (facing West)**
Scale: 1:50

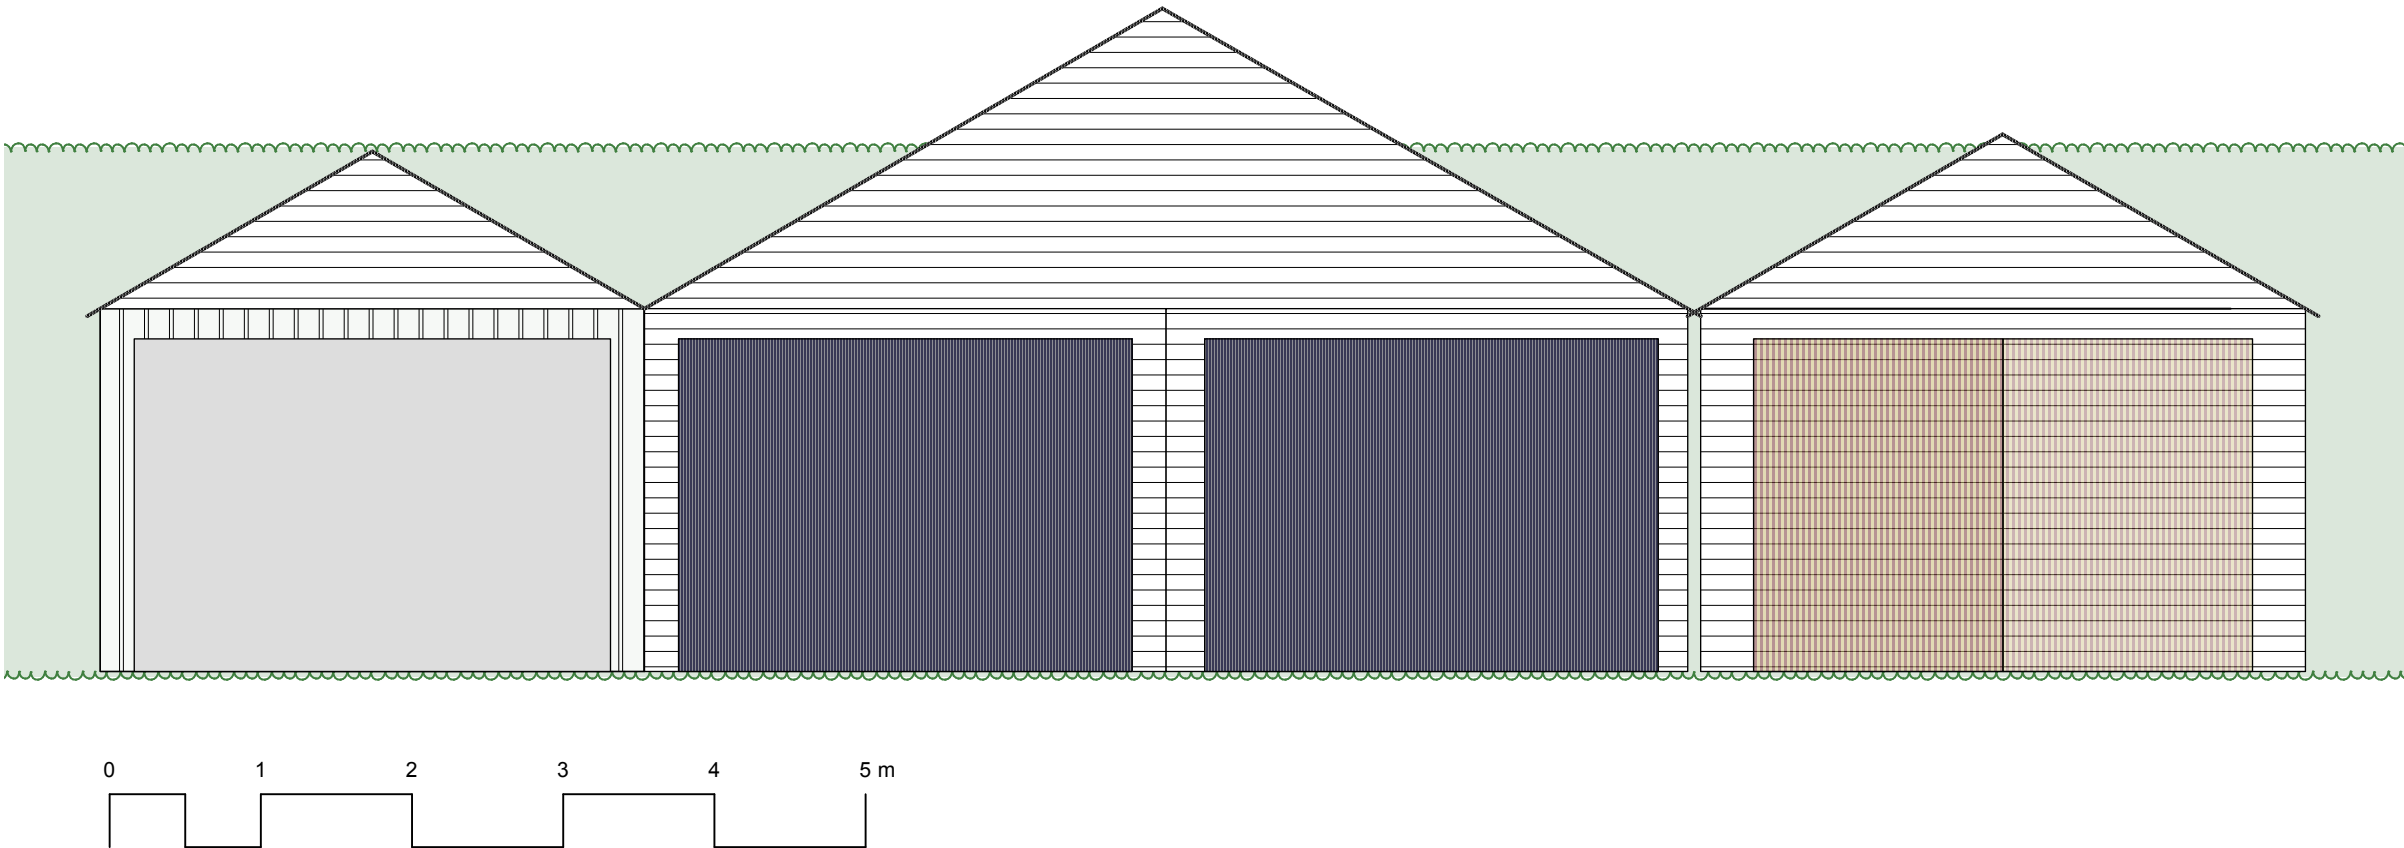

5 **Plan (roof) view**
Scale: 1:100

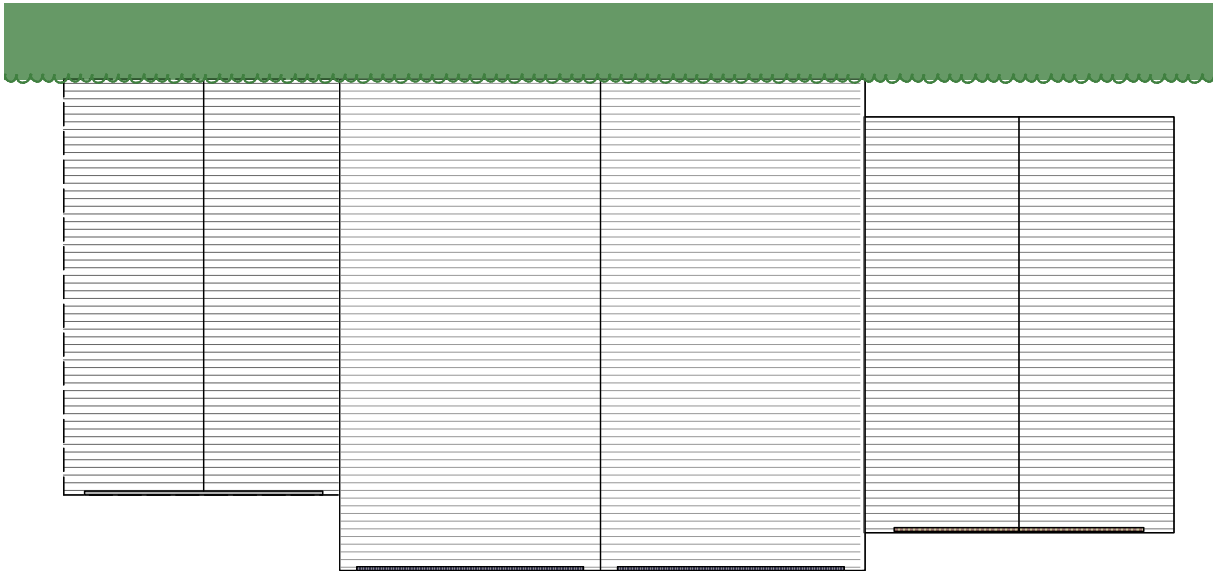

7 **Section - side (facing North)**
Scale: 1:50

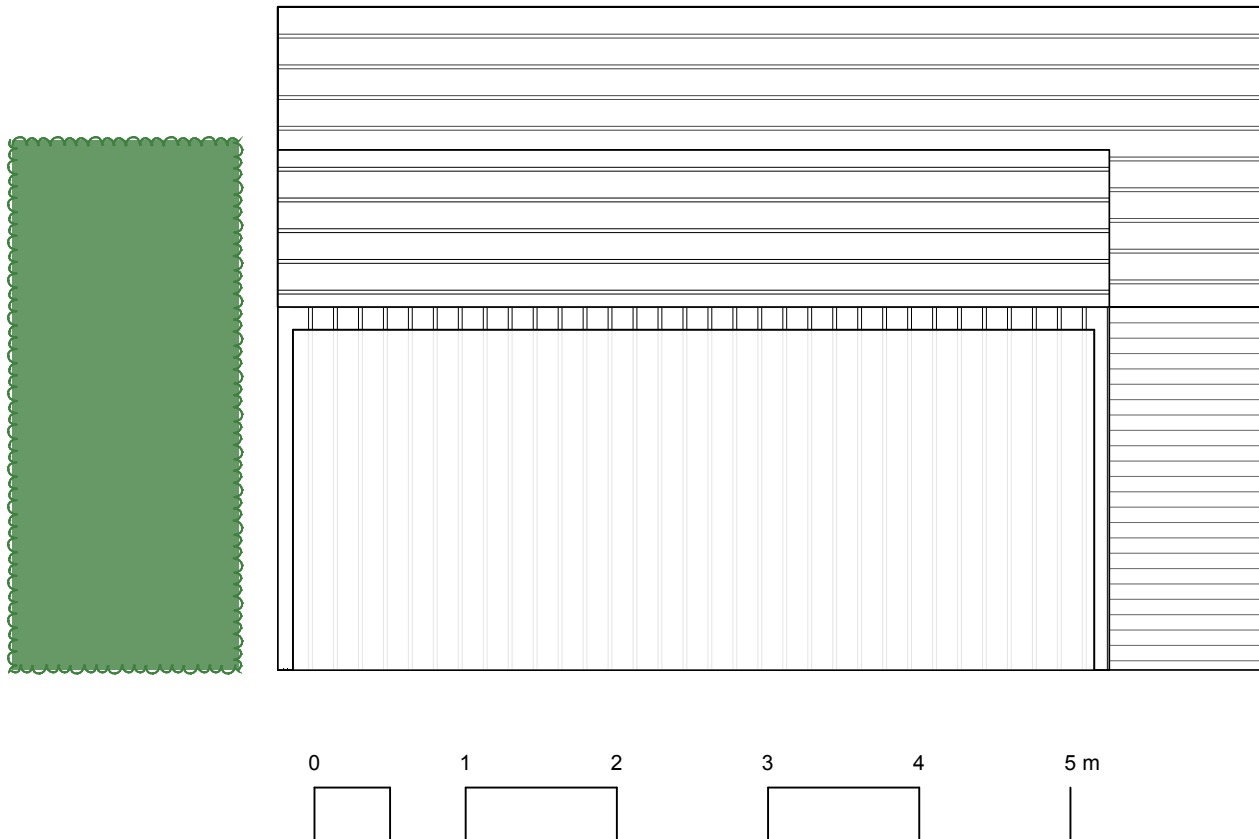

VICKY LINCOLN Garden Design	Title: Garage Building Layout		
	Scale: indicated @ A2	Drawn By: V Lincoln	Date: 08/04/2025
For: J&G Ward	CAD File Name: Badnam Cottage_v3.vwx		