


VALID APPLICATION

22 DEC 2003

DIRECTOR OF ENVIRONMENT  
HAMPSHIRE COUNTY COUNCIL

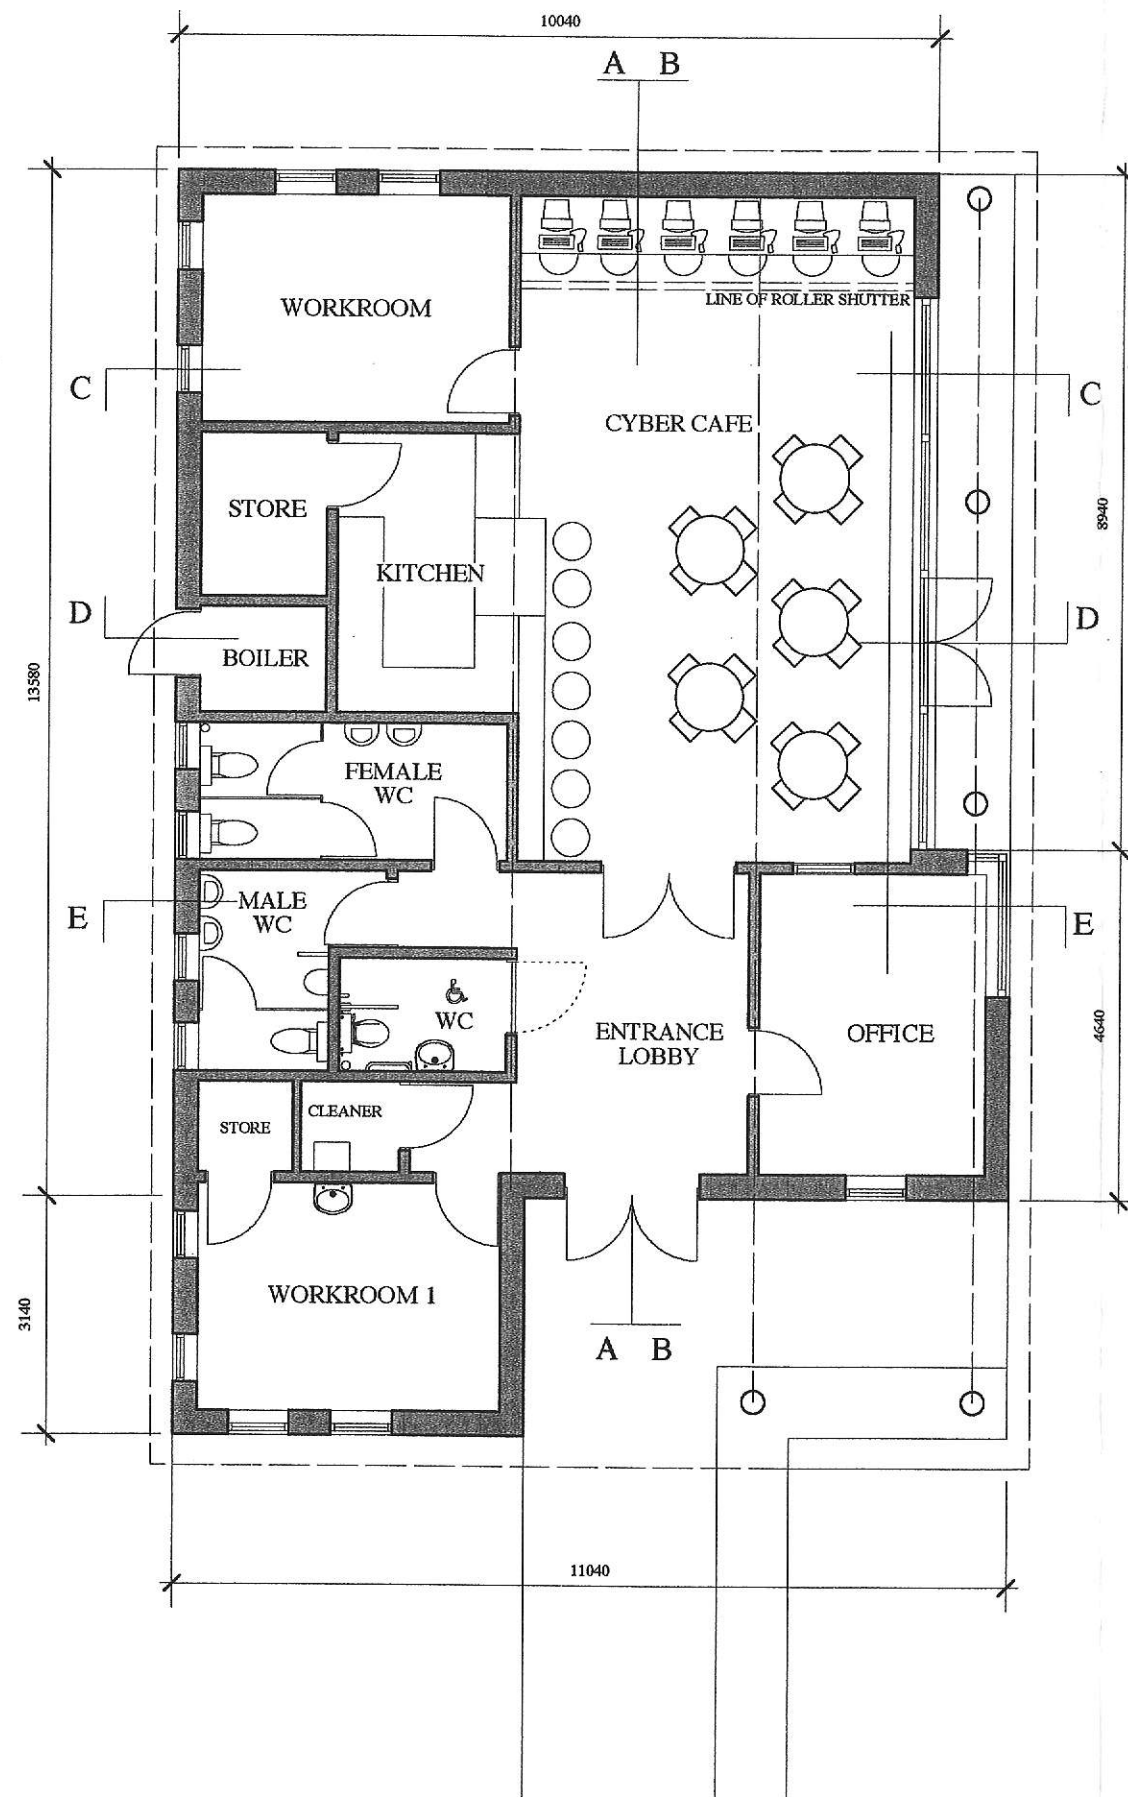

# ACCOMMODATION

|                  | sq m |                           |
|------------------|------|---------------------------|
| CYBER CAFE       | 46   | (6 behind roller shutter) |
| OFFICE           | 12   |                           |
| WORKROOM 1       | 12   |                           |
| WORKROOM 1 STORE | 1.5  |                           |
| WORKROOM 2       | 12   |                           |
| KITCHEN          | 9    |                           |
| KITCHEN STORE    | 3.5  |                           |
| BOILER           | 2.3  |                           |
| FEMALE WC        | 7    |                           |
| MALE WC          | 5    |                           |
| ACCESSIBLE WC    | 3.3  |                           |
| CLEANER          | 1.5  |                           |
| CIRCULATION      | 15   |                           |



HAMPSHIRE COUNTY COUNCIL

JOB TITLE  
HAMBLE COMMUNITY  
SPORTS COLLEGE

DATE  
12.03

DRAWING TITLE  
PLAN OF PROPOSED YOUTH  
SERVICE BUILDING

SCALE  
1:100

450.D/  
**502**  
REVISION  
COPYRIGHT MASSER ARCHITECTS