



NORTH ELEVATION

SOUTH ELEVATION

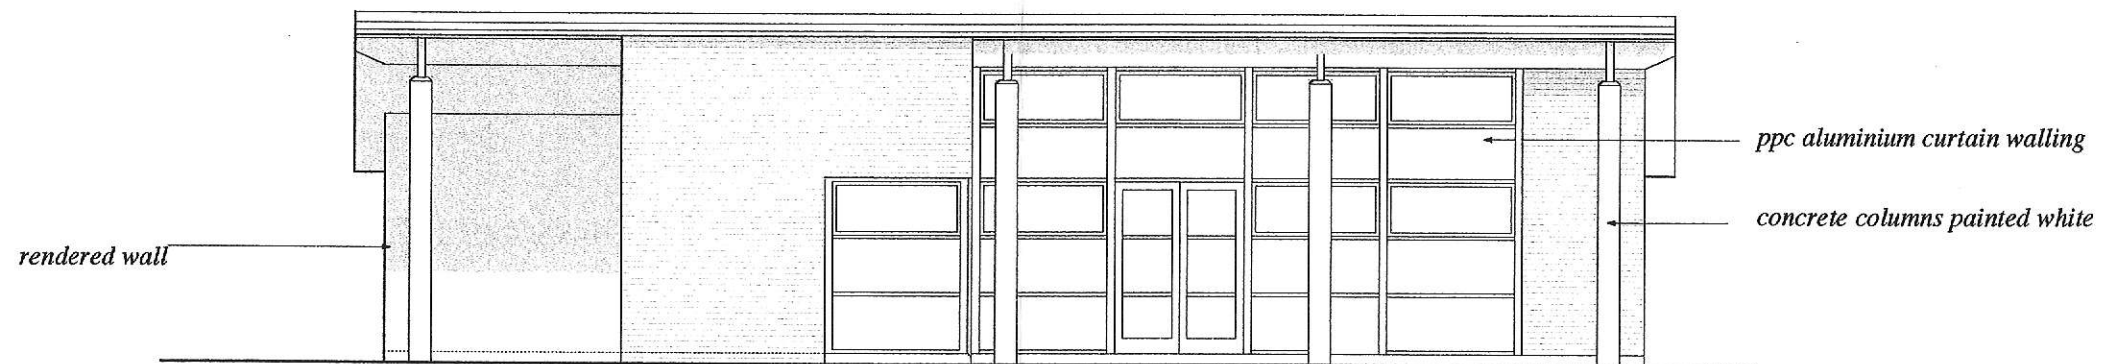

EAST ELEVATION

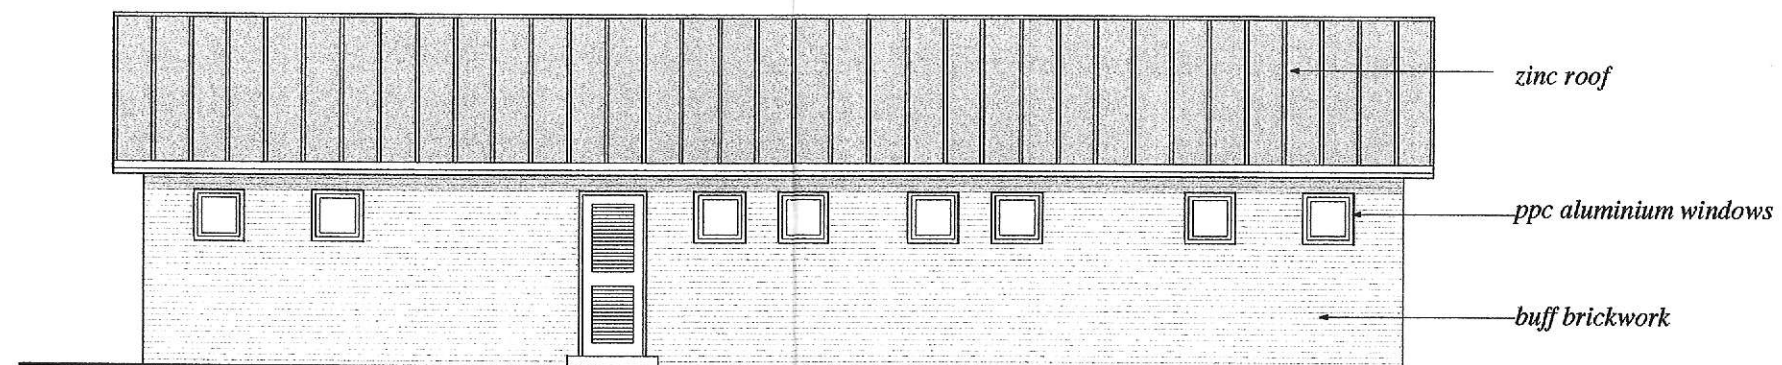

WEST ELEVATION