


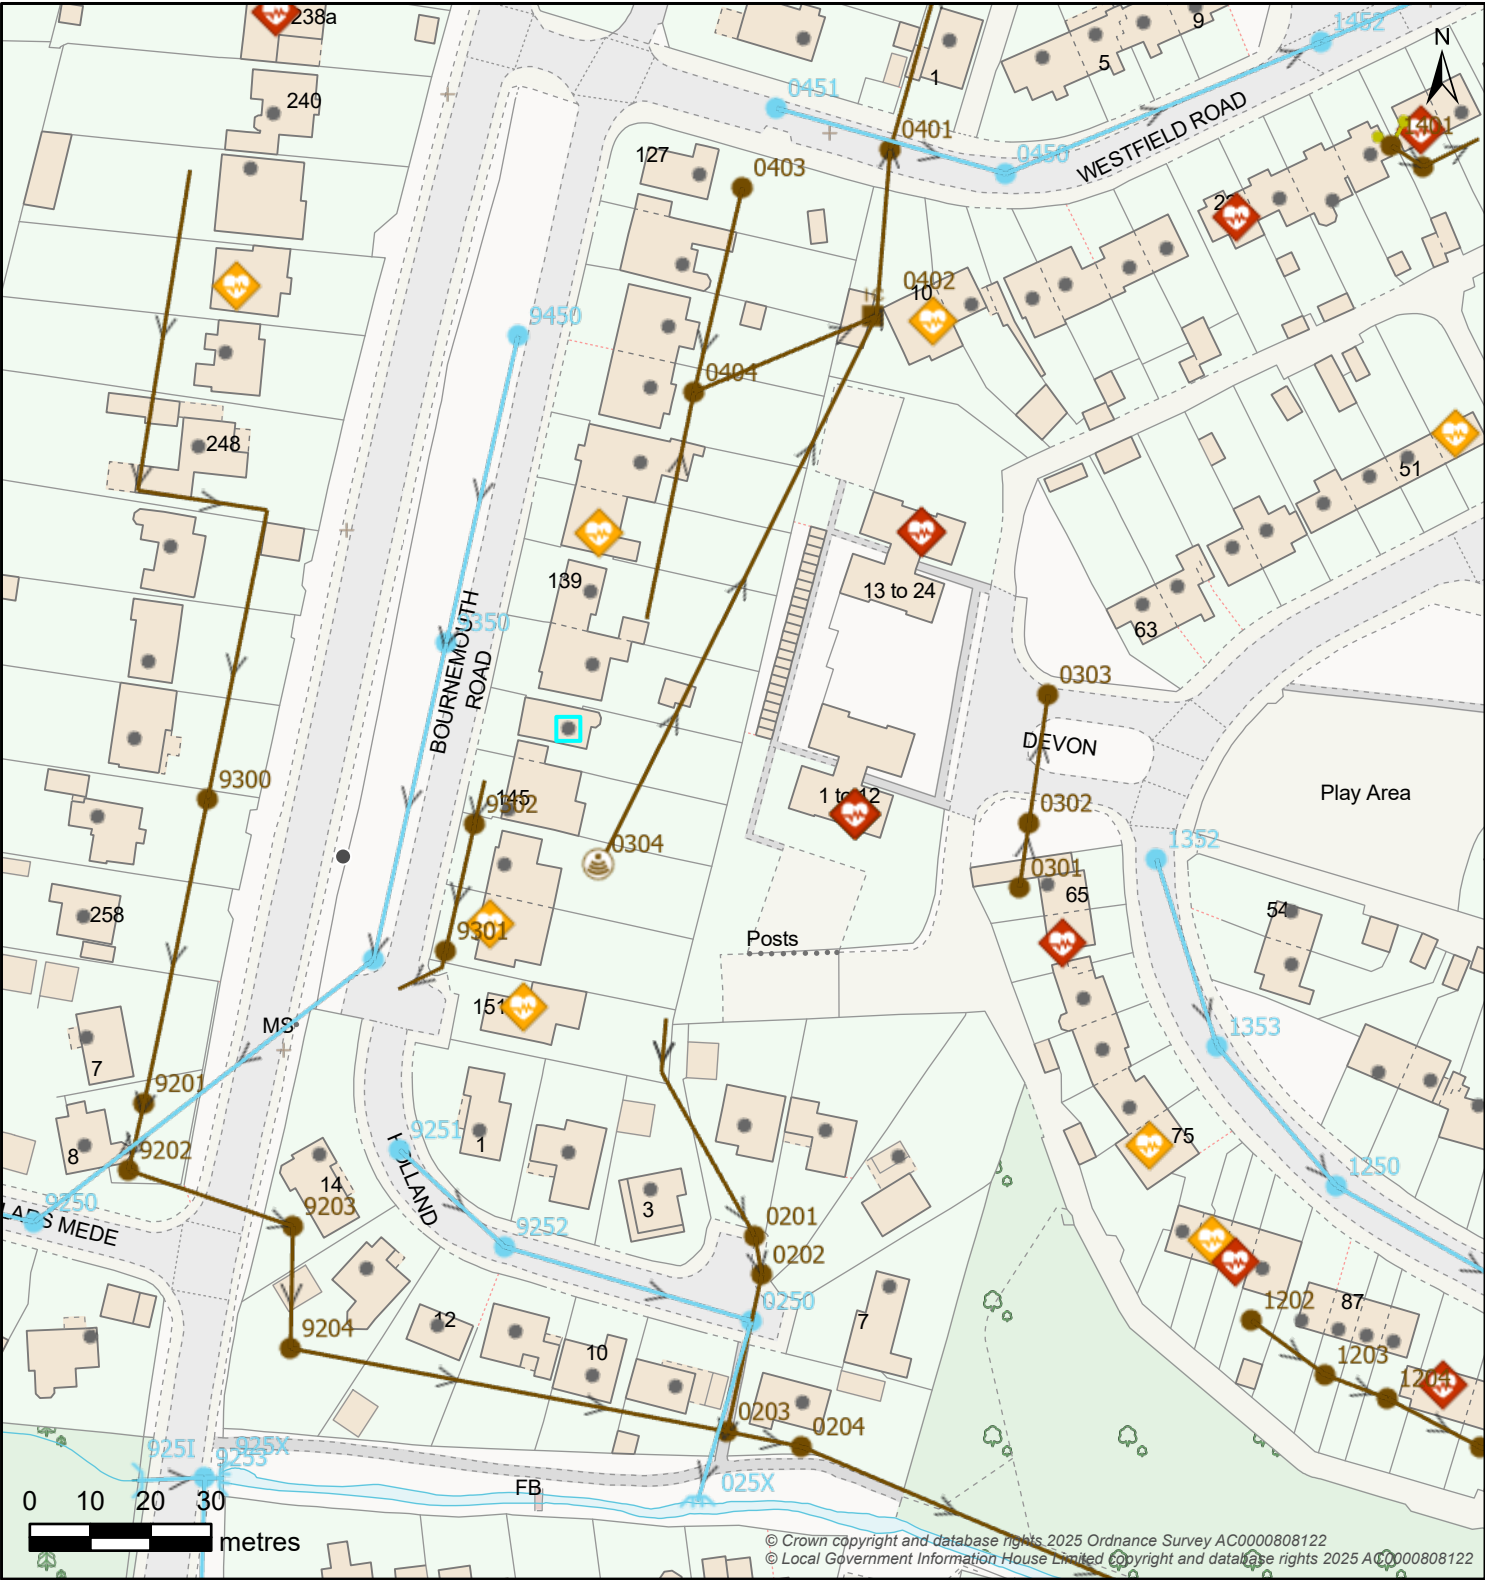


© Crown copyright and database rights 2025 Ordnance Survey AC0000808122
© Local Government Information House Limited Copyright and database rights 2025 AC0000808122

Map Title: SW Print

Printed By: Lia.Loversidge
Date Printed: 08/05/2025
Map Scale: 1250

The information provided is believed to be correct but is provided on an 'as is' basis and without any warranty or condition express or implied, statutory or otherwise as to its quality or fitness for purpose. Actual positions of assets should always be determined on site.

 

Boundary Box		Break Pressure Tank		Capped End		Hydrant		
	Boundary Box	 BPT	Break Pressure Tank		Capped End	 Emptying Plug	 Fire Hydrant	 Washout Hydrant
Pressure Monitoring		Service Reservoir		Meter		Valve - Controllable		
	Logger	 Covered	 Tower	 Meter		 Open Valve	 Closed Valve	 Stop Tap
Site				Valve - Flow				
 Abstraction Point	 Supply Works	 AV	Air Valve	 NRV	Non-Return Valve	 WO	Washout Empty Valve	
 Booster Station	 Transfer Station	Valve - Pressure				Pipe Bridge		
 Surface Reservoir	 Underground Source	 PRV	Pressure Reducing Valve	 PSV	Pressure Sustaining Valve	 Pipe Bridge		
Water Pipe				Water Area				
 Communication	 Trunk	 Decommissioned		 Water Supply Zone	 District Meter Area			
 Distribution	 Raw	 Discolouration						
 Non-Potable	 Private							