



Note: All drawings are for planning purposes only, not to be used for building control or construction uses

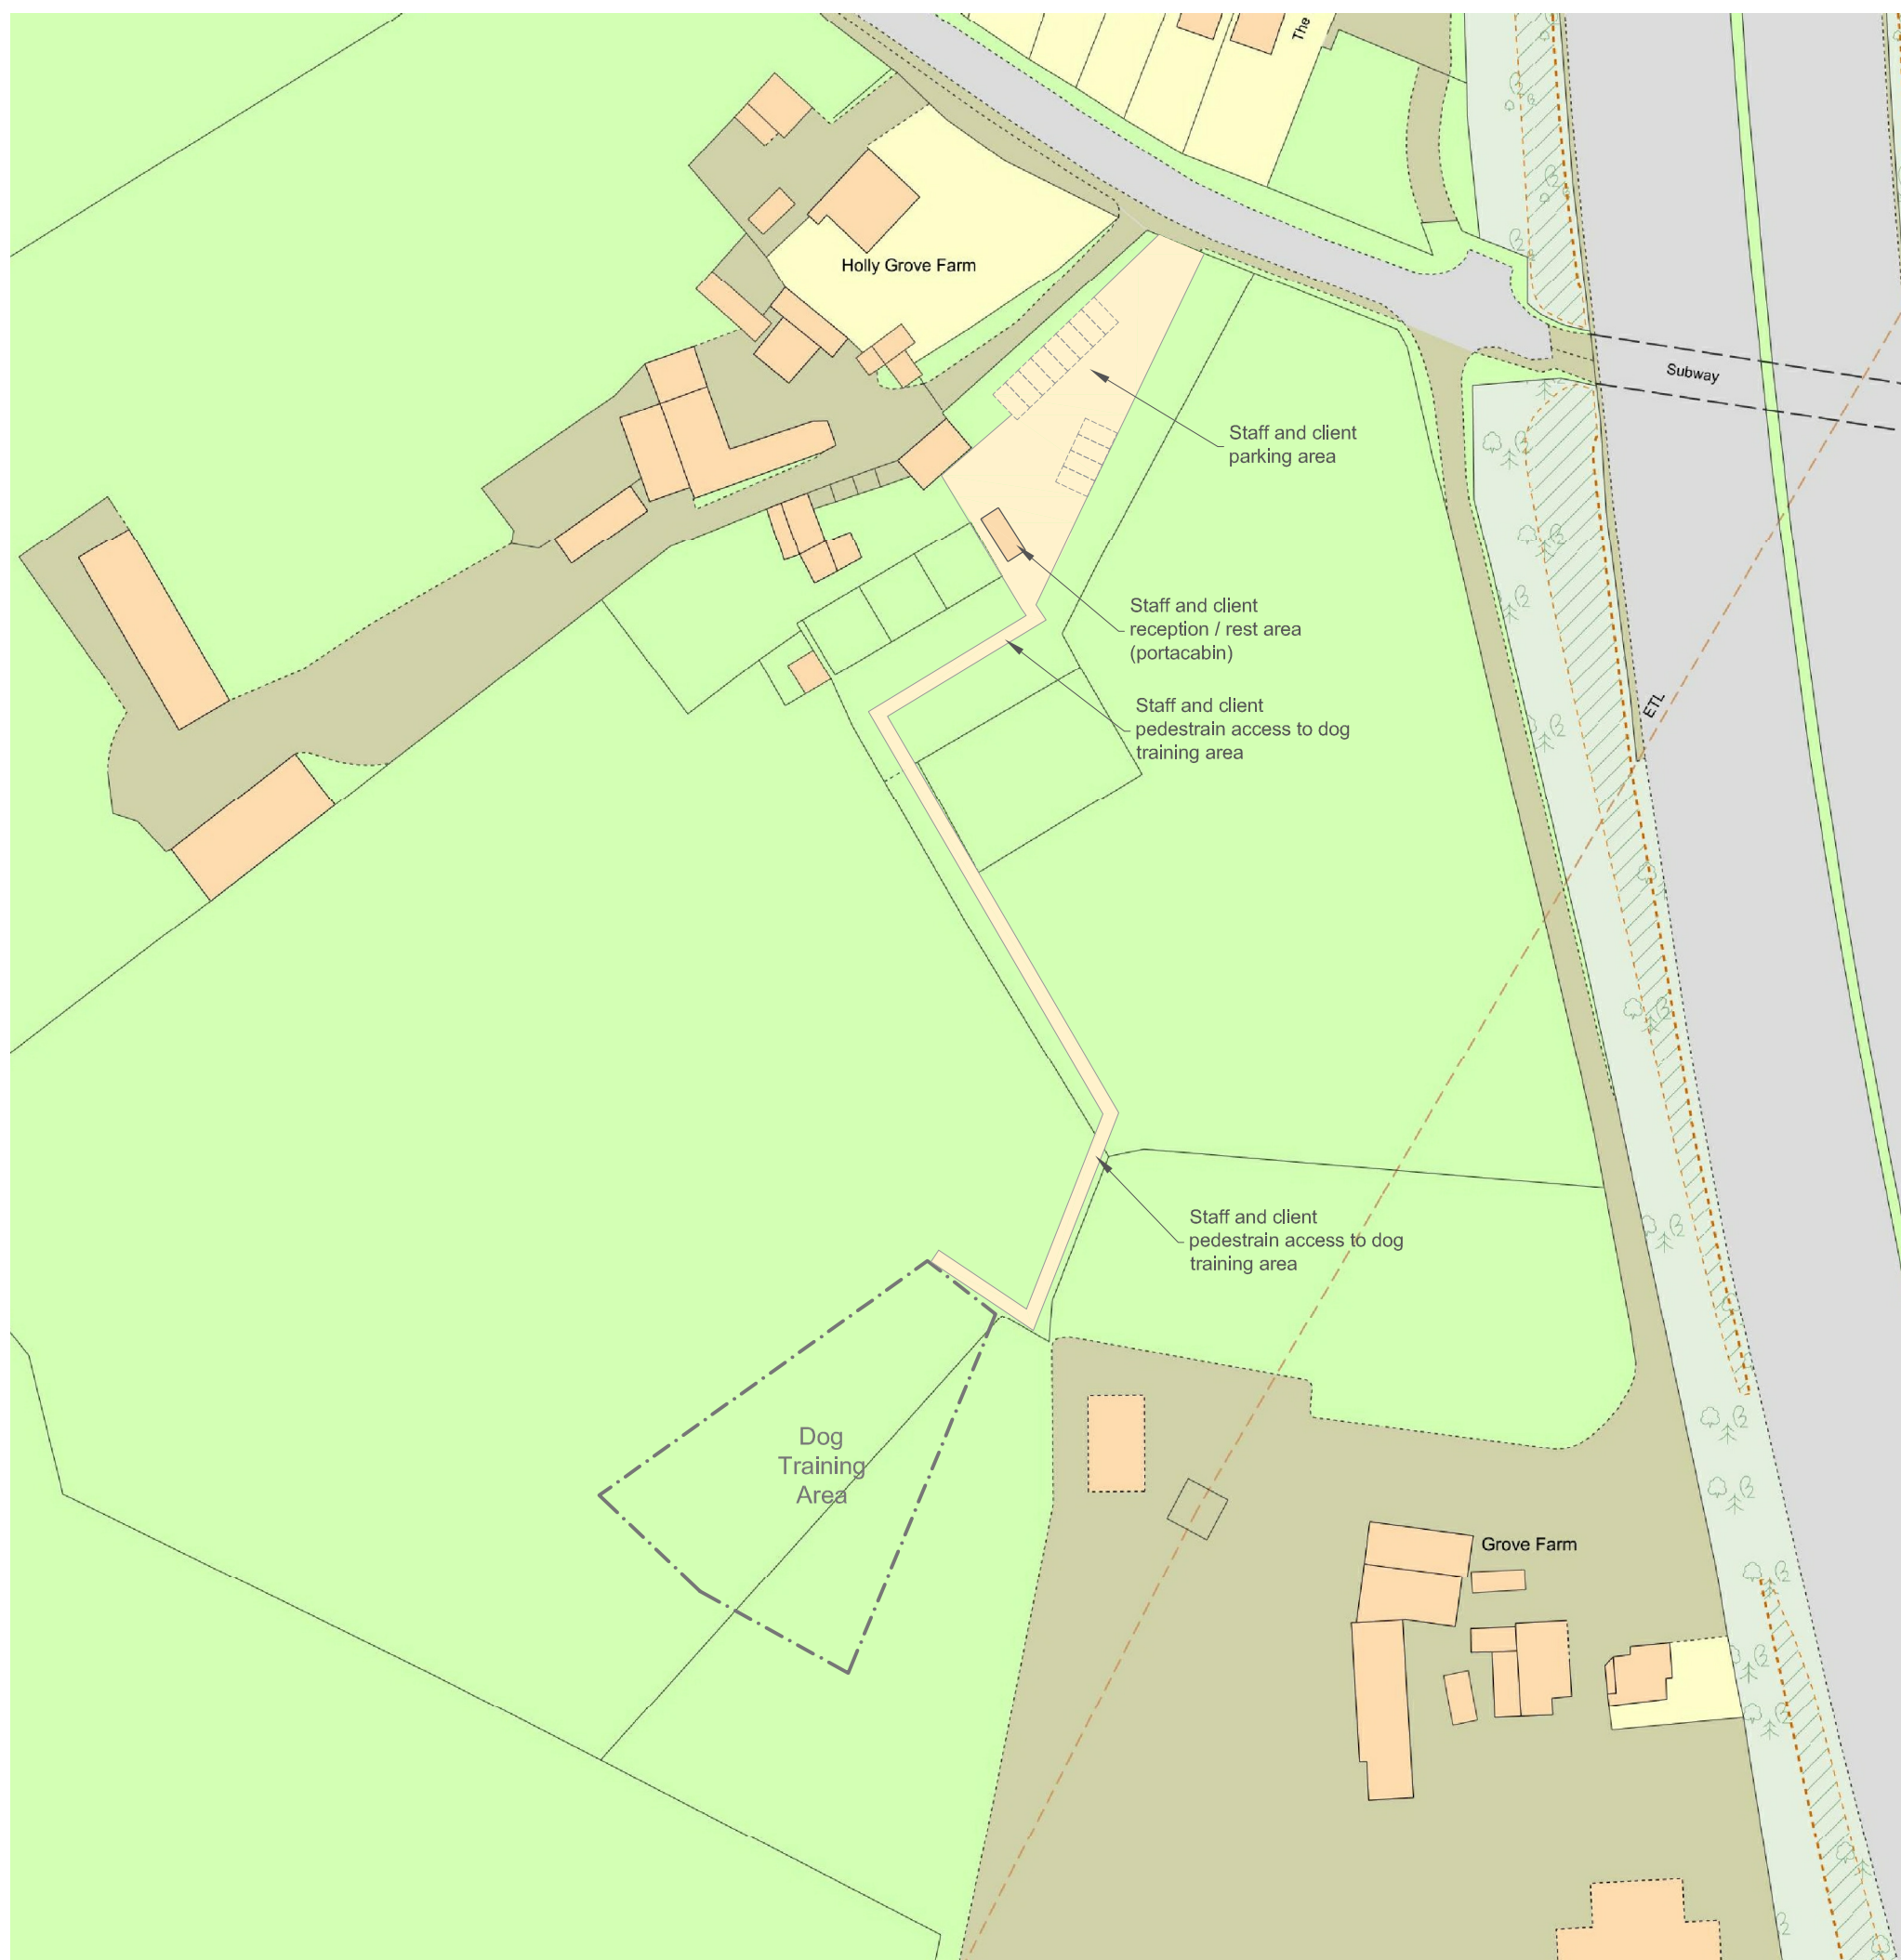

Site location plan  
(Scale 1:1000)

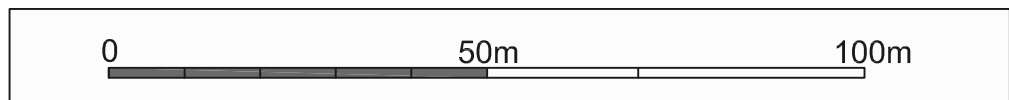

Reproduced from Ordnance Survey digital map data © Crown copyright 2019  
All rights reserved. Licence number 0100031673

|                                                                                      |                    |          |
|--------------------------------------------------------------------------------------|--------------------|----------|
|                                                                                      |                    |          |
| Client: Lorraine Crawford                                                            |                    |          |
| Title: Block Plan                                                                    |                    |          |
| Site: The Old Piggery, Lower Grove Farm,<br>Upper Northam Drive, Hedge End, SO30 4BG |                    |          |
| Date: 24.05.19                                                                       | Scale: 1:1000 @ A3 |          |
| Job code:137NDA                                                                      | Dwg No: 002        | Rev: ... |