



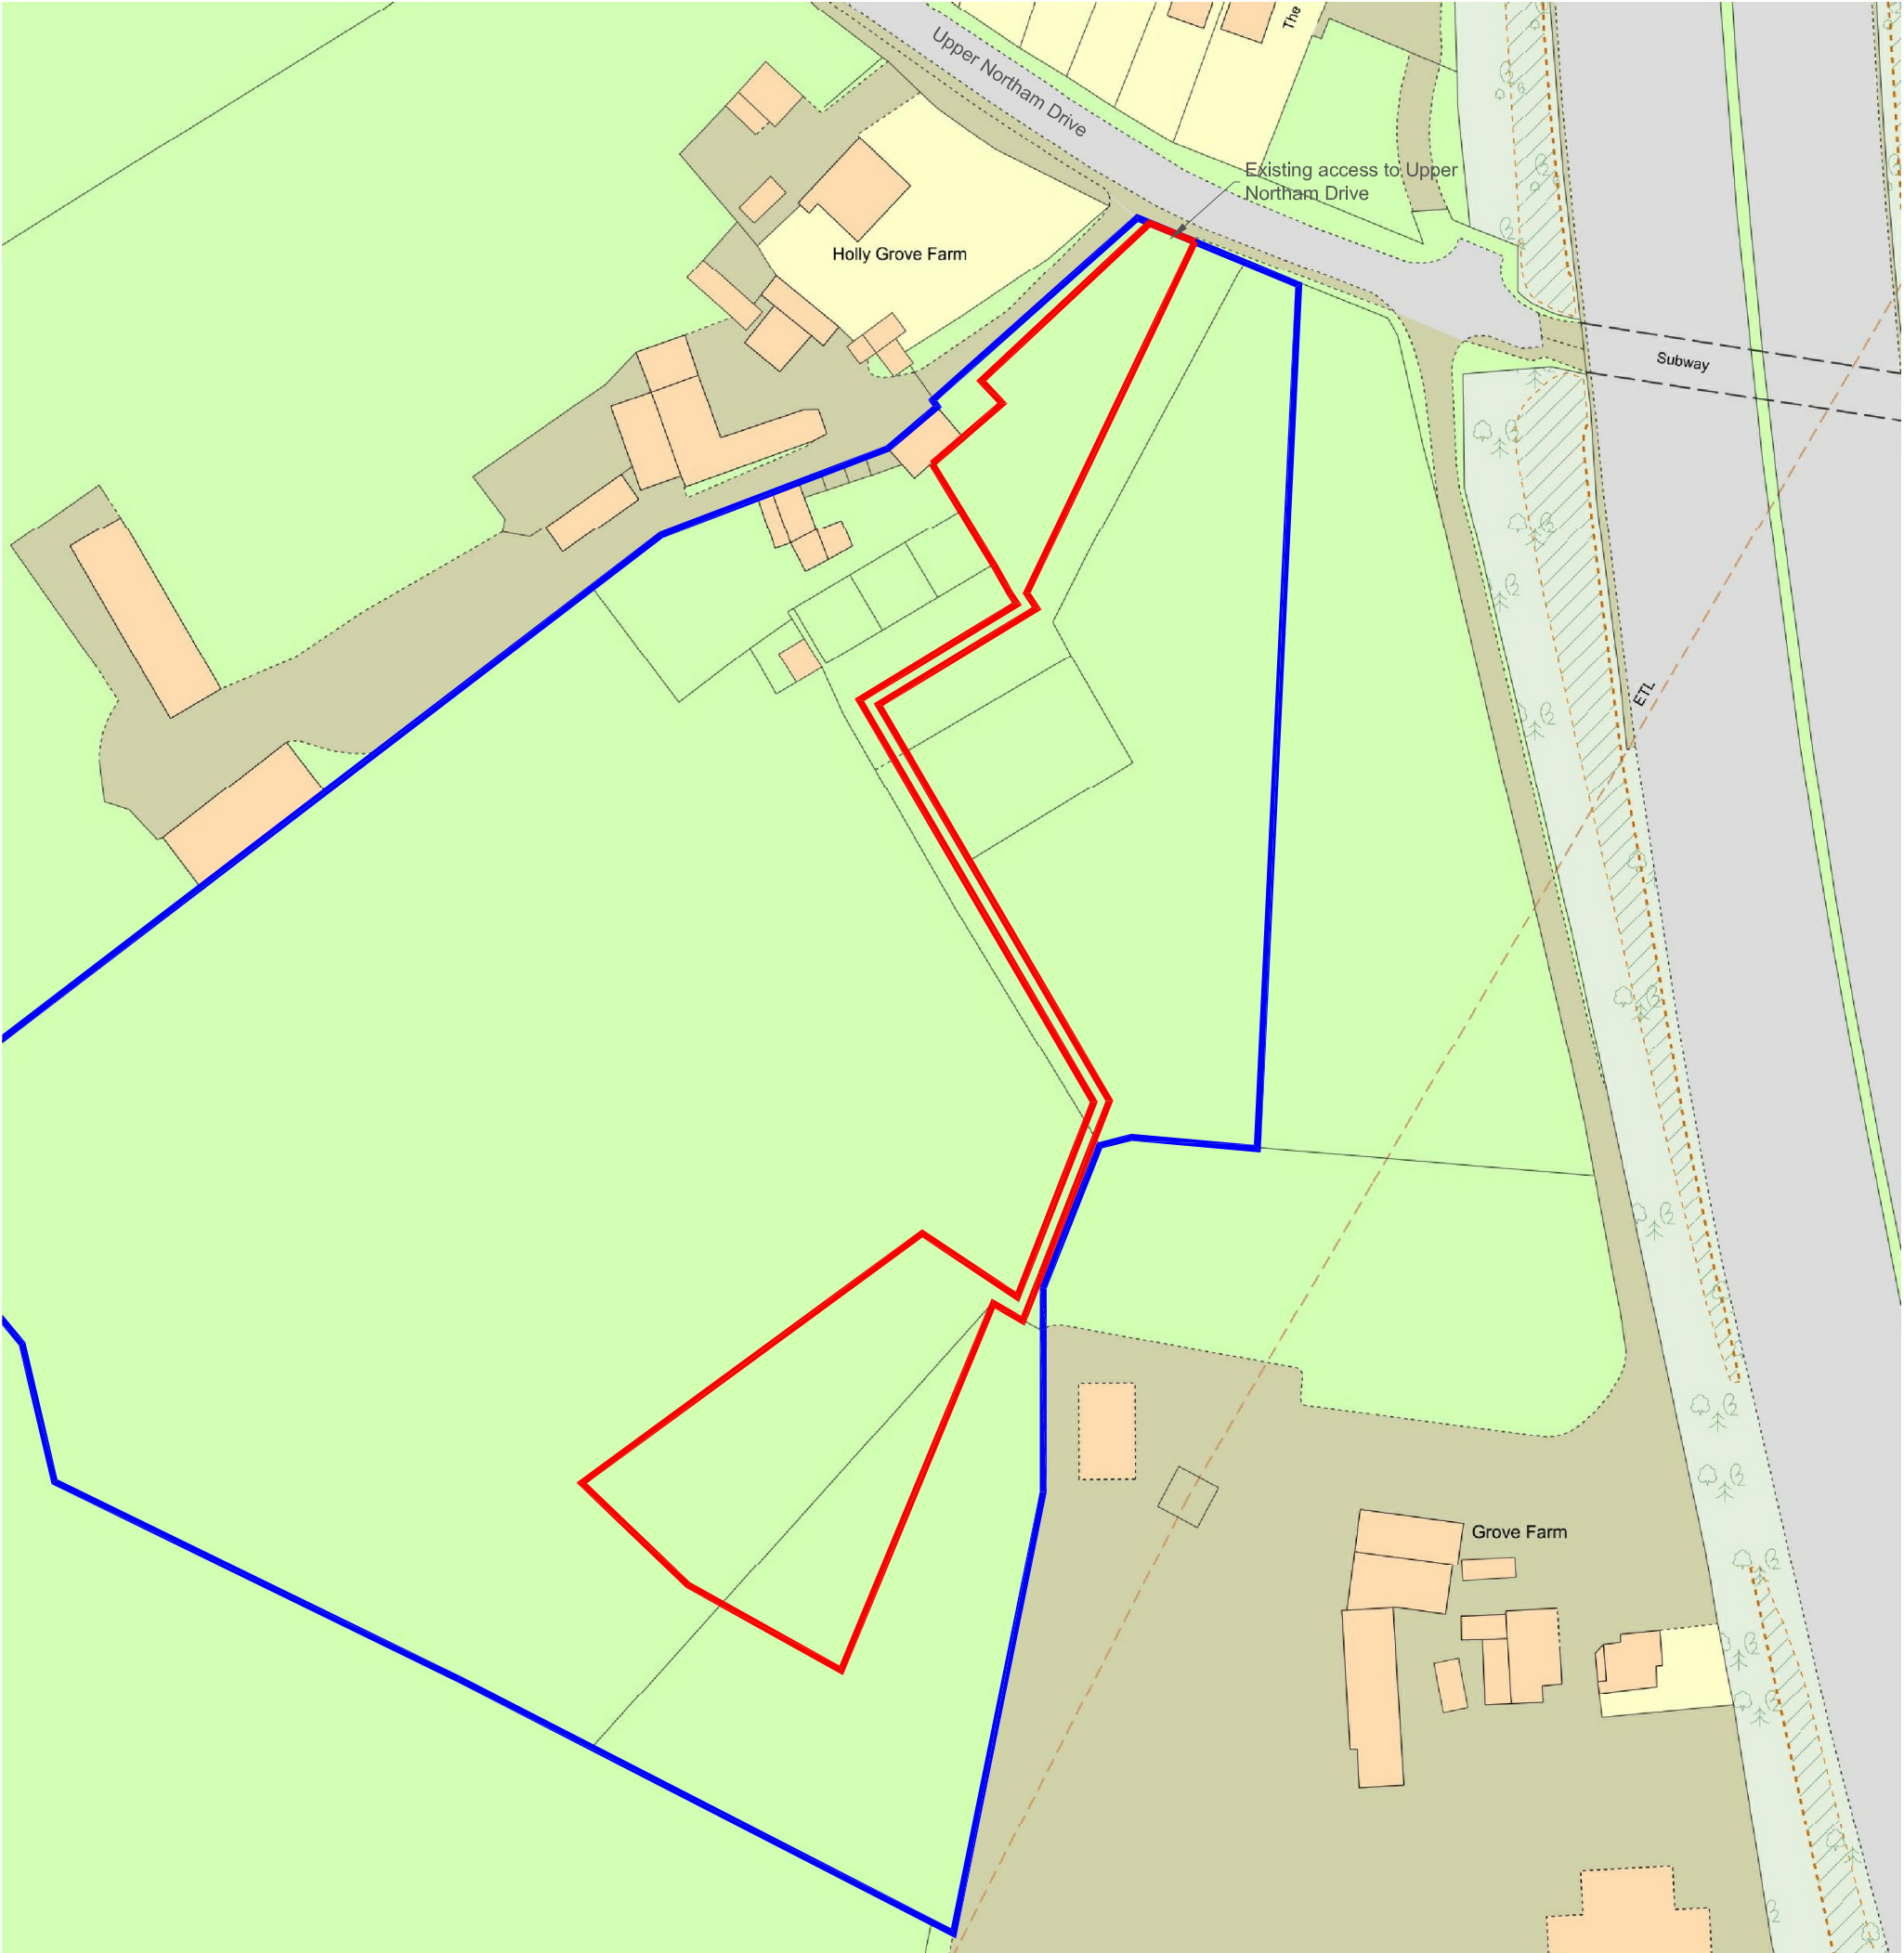

Site location plan
(Scale 1:1000)

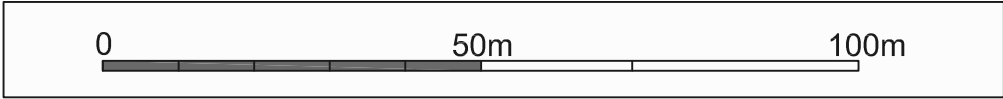

Client: Lorraine Crawford		
Title: Location Plan		
Site: The Old Piggery, Lower Grove Farm, Upper Northam Drive, Hedge End, SO30 4BG		
Date: 24.05.19	Scale: 1:1000 @ A3	
Job code:137NDA	Dwg No: 001	Rev: ...