



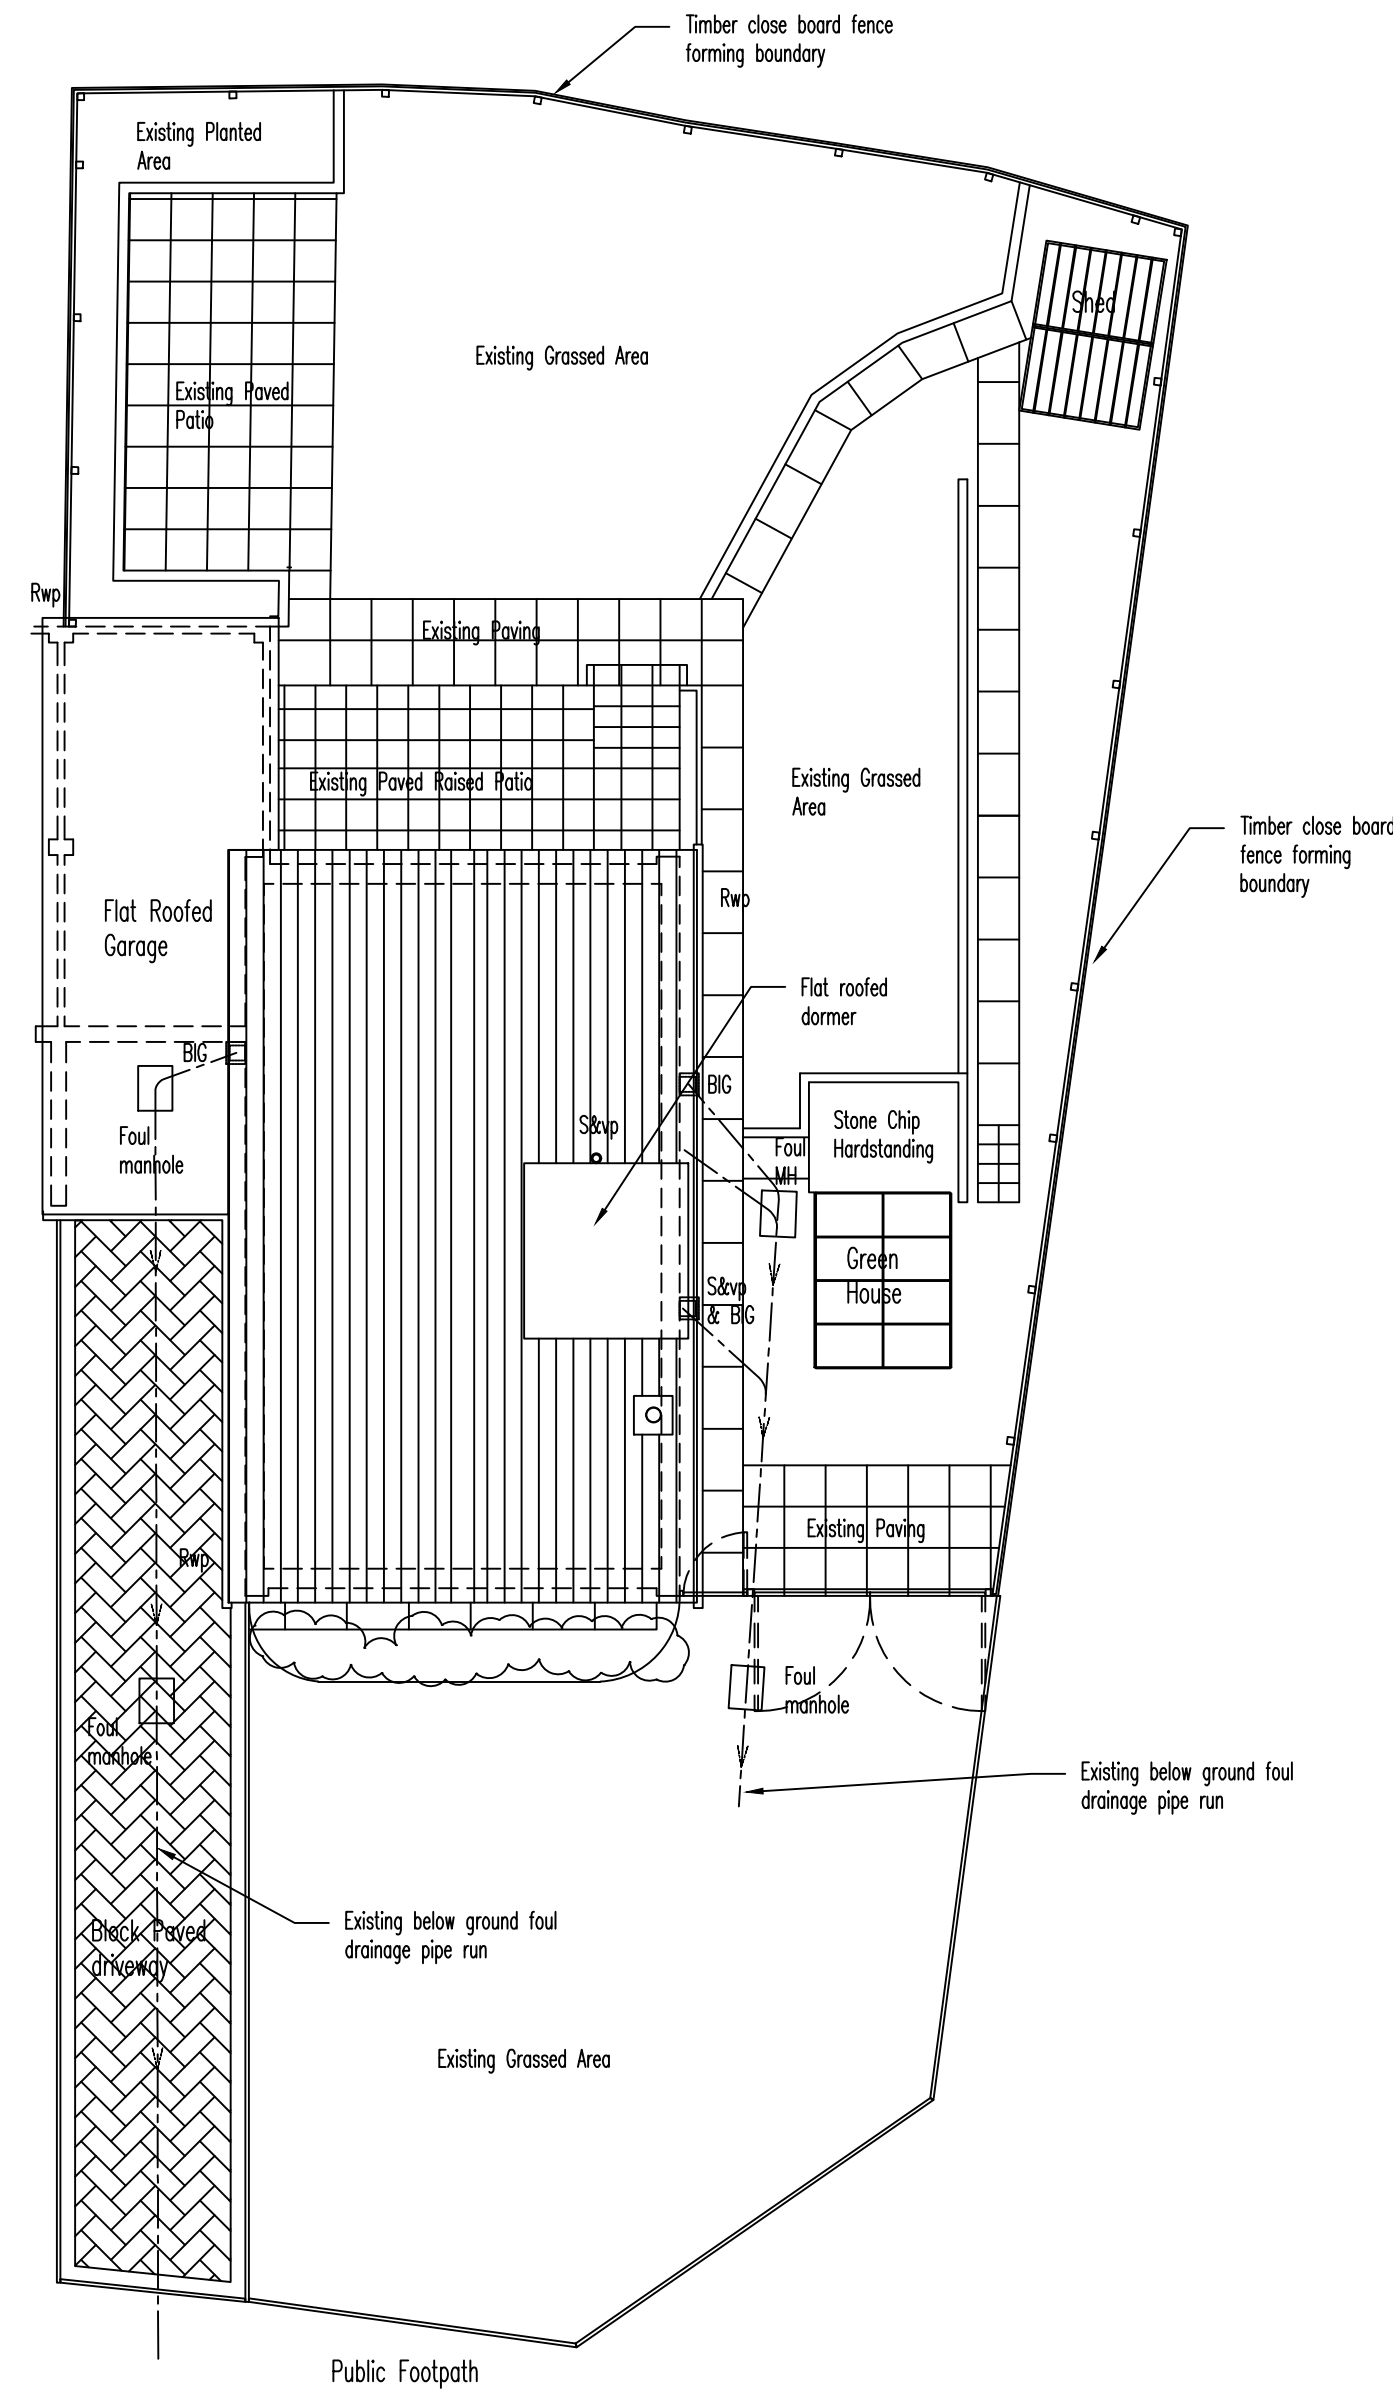

Existing Site (Block) Plan Scale 1:100

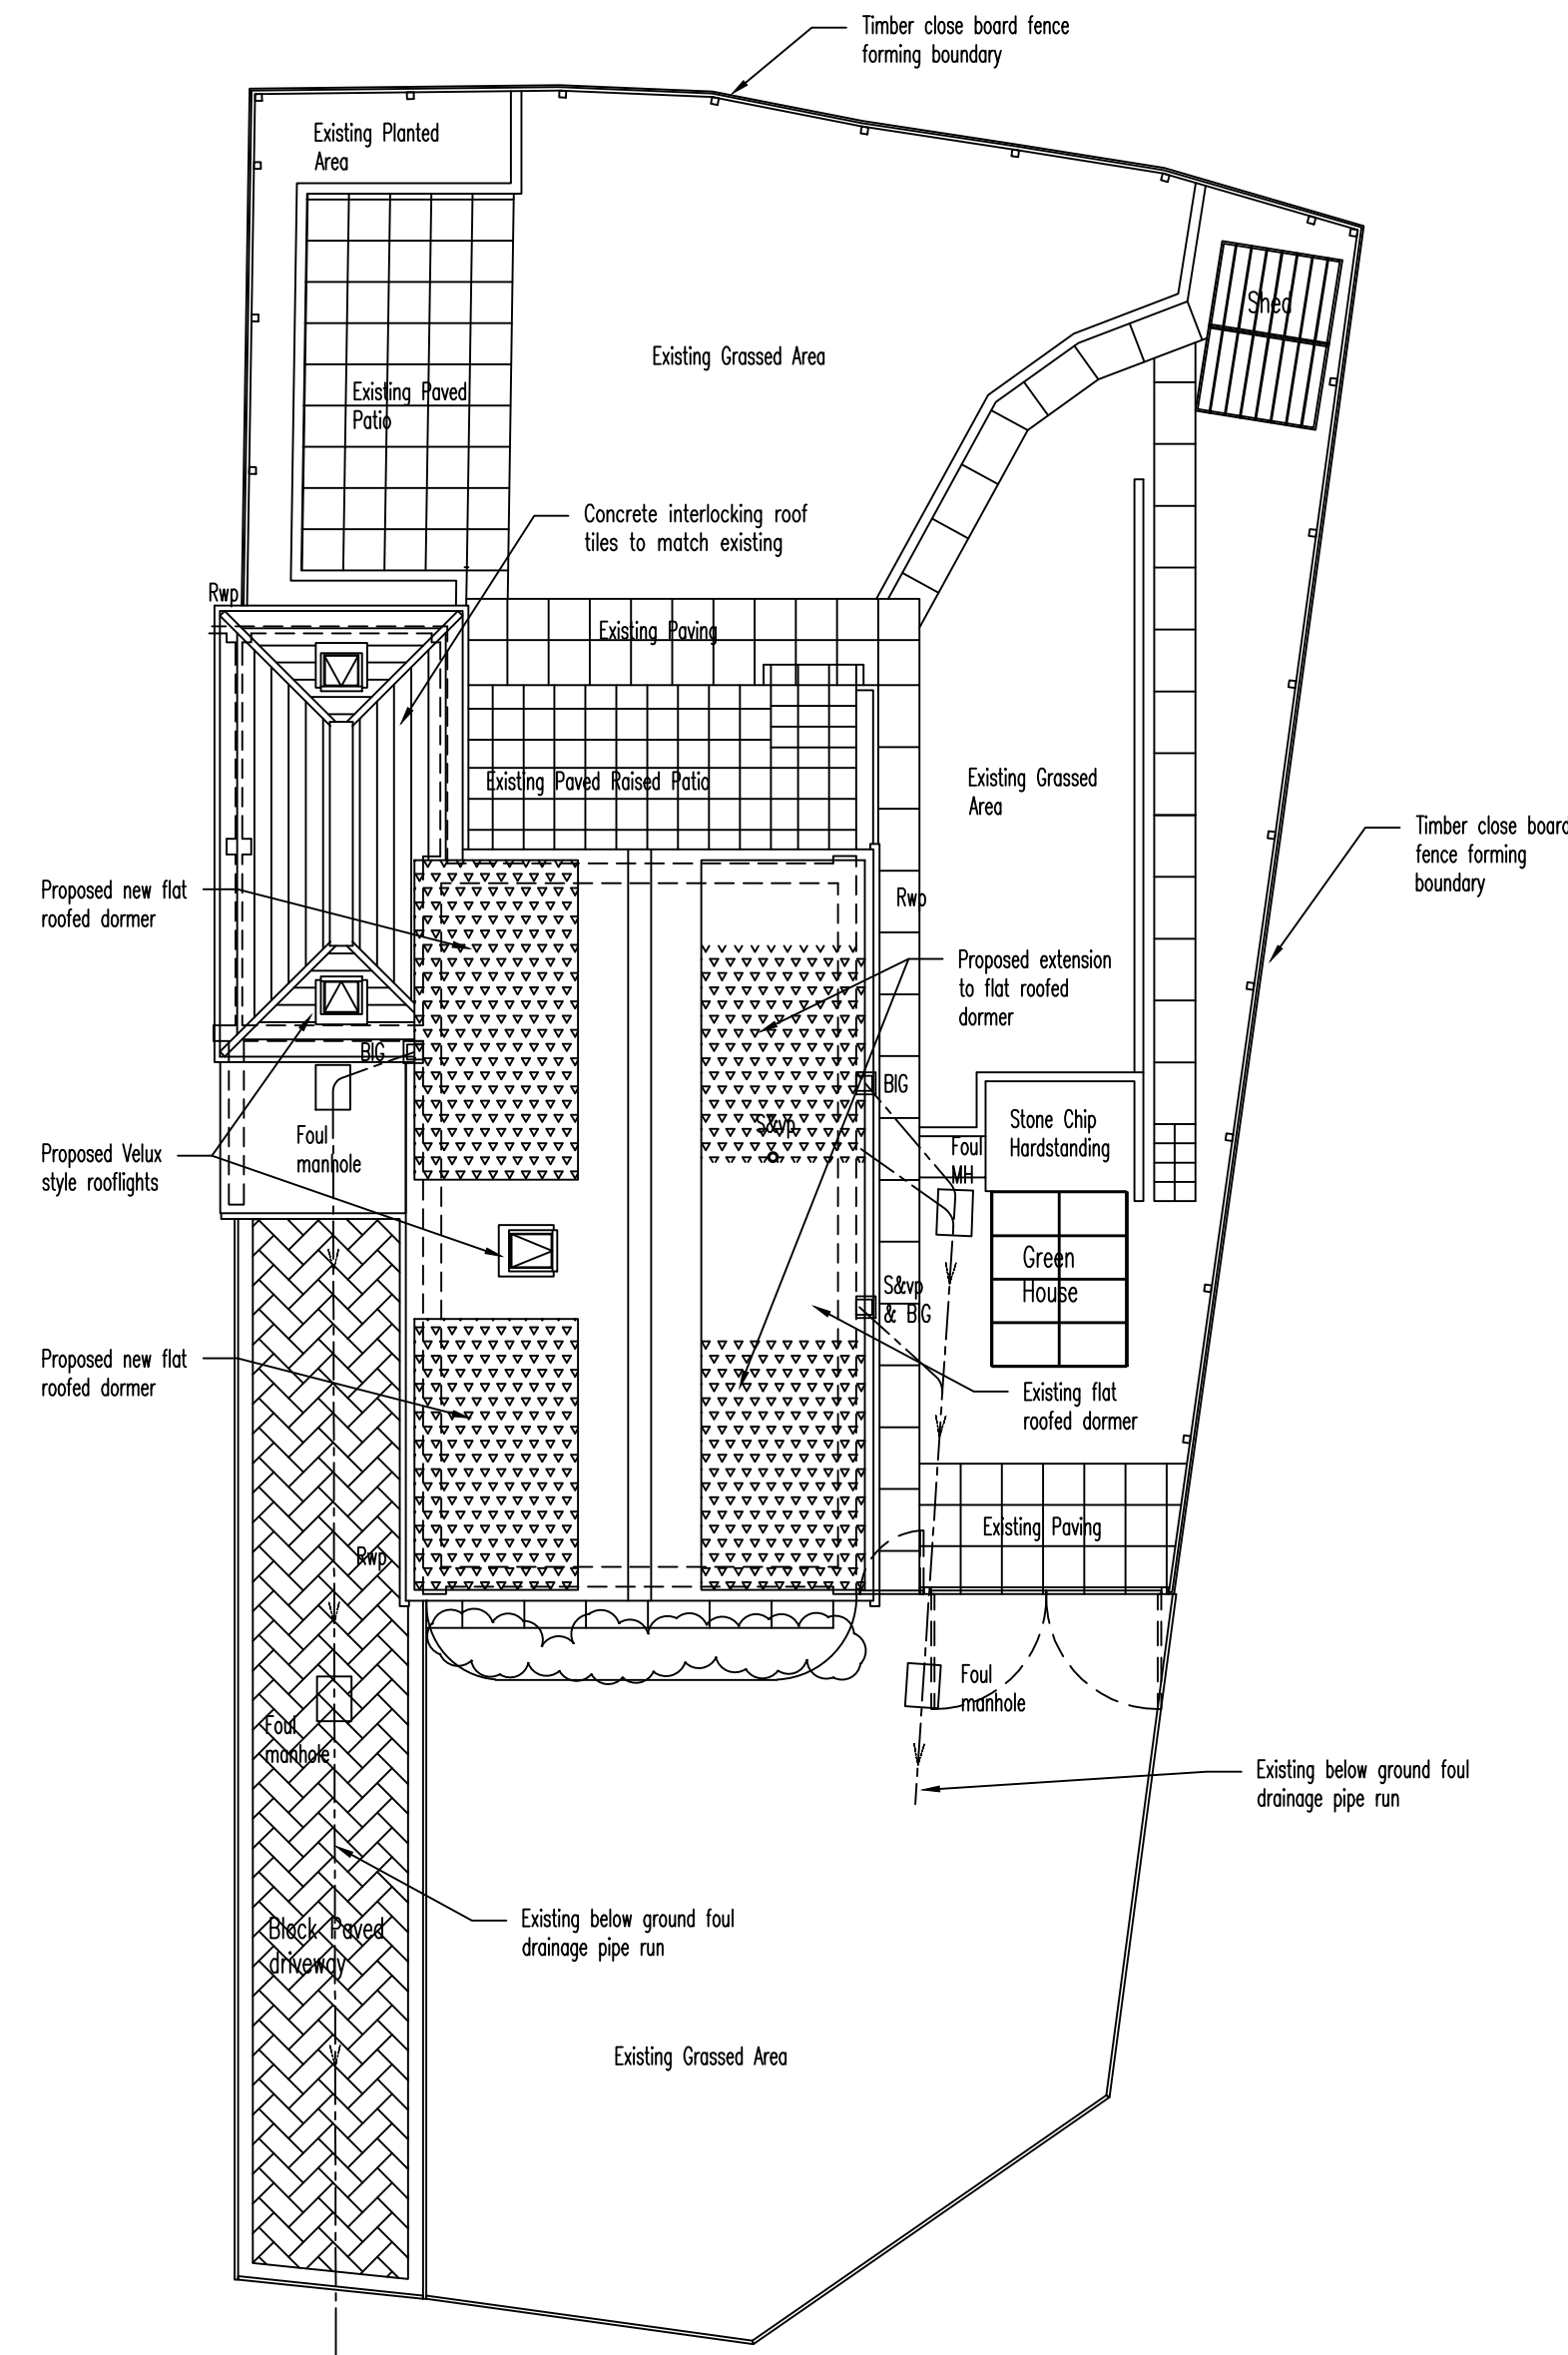

Proposed Site (Block) Plan Scale 1:100



B Drawing title revised. DH 8/05/25
A Planning issue. DH 18/04/25
P0 Preliminary issue. DH 17/03/25

Revision Notes
CLIENT
Mr & Mrs A Puikys

PROJECT TITLE
Proposed Two Storey Garage & Dormer Extension, 48 Chamwood Cresc, Chandlers Ford, SO53 5QT

DRAWING TITLE
Existing & Proposed Site (Block) Plans

DRAWN BY CHECKED BY DATE
DH Mar '25

PROJECT No SCALE
AP01 1:100 @ A1

DRAWING No REVISION
003 B

