



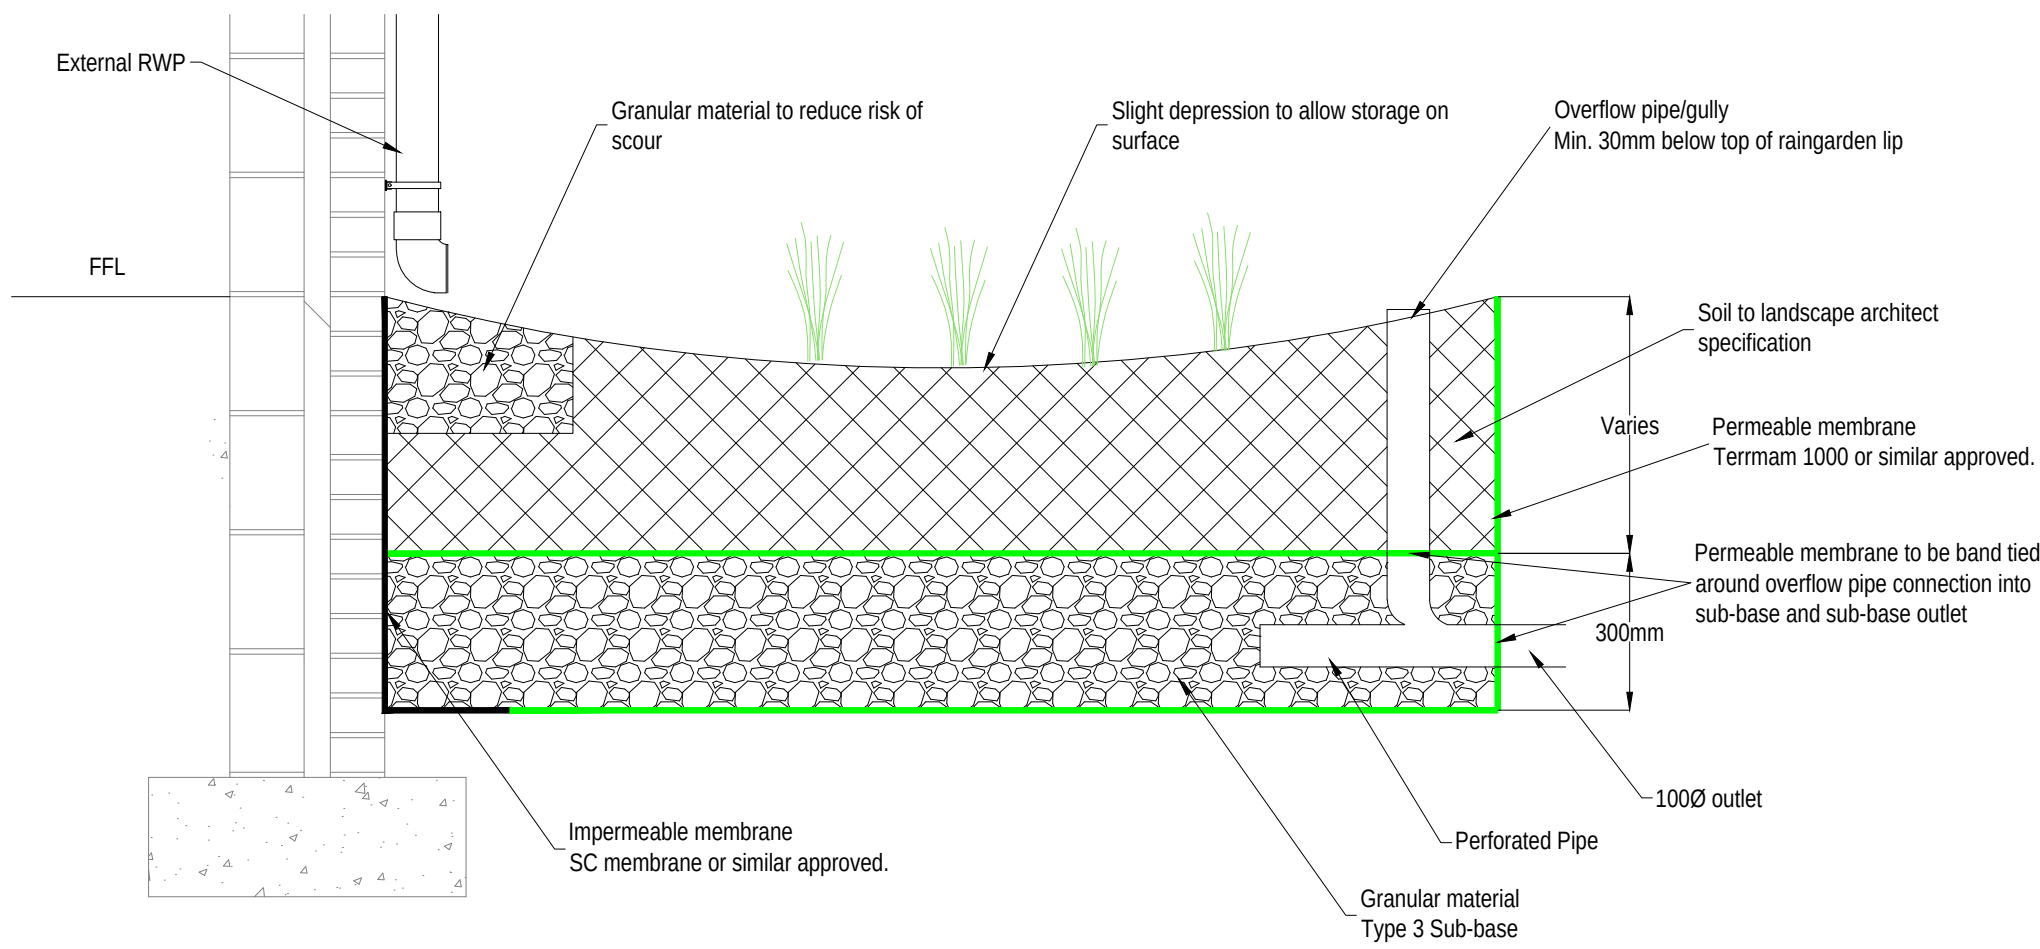

TYPICAL RAIN GARDEN DETAIL

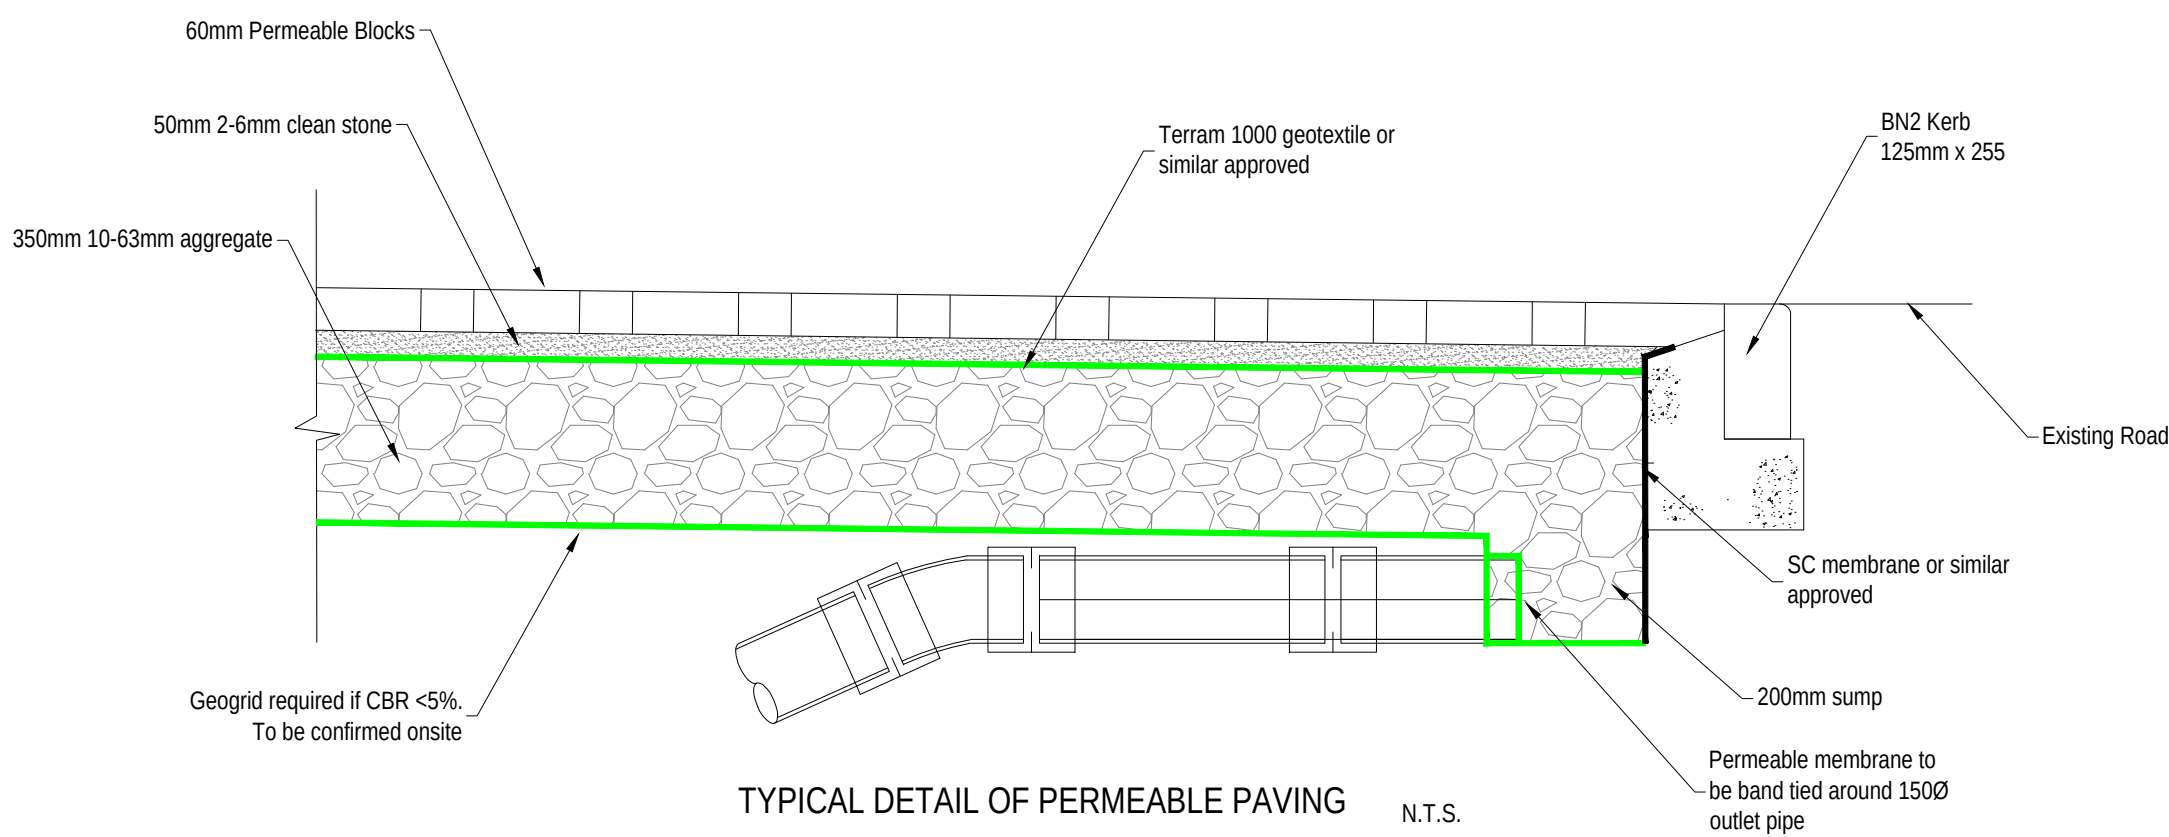

TYPICAL DETAIL OF PERMEABLE PAVING

N.T.S.

T1	06.05.23	Tender issue	MB	MB
Rev	Date	Description	By	Apvd

PROJECT:
NIGHTINGALE AVE, EASTLEIGH

TITLE:
DRAINAGE DETAILS
SHEET 2

CLIENT:
DOSWELL PROJECTS

SCALE@A1:
NTS

PROJECT REF:
23270
DRAWING No:
551

REV:
T1

Revision Referencing
P = Preliminary A = Approval T = Tender C = Construction

Jubb