



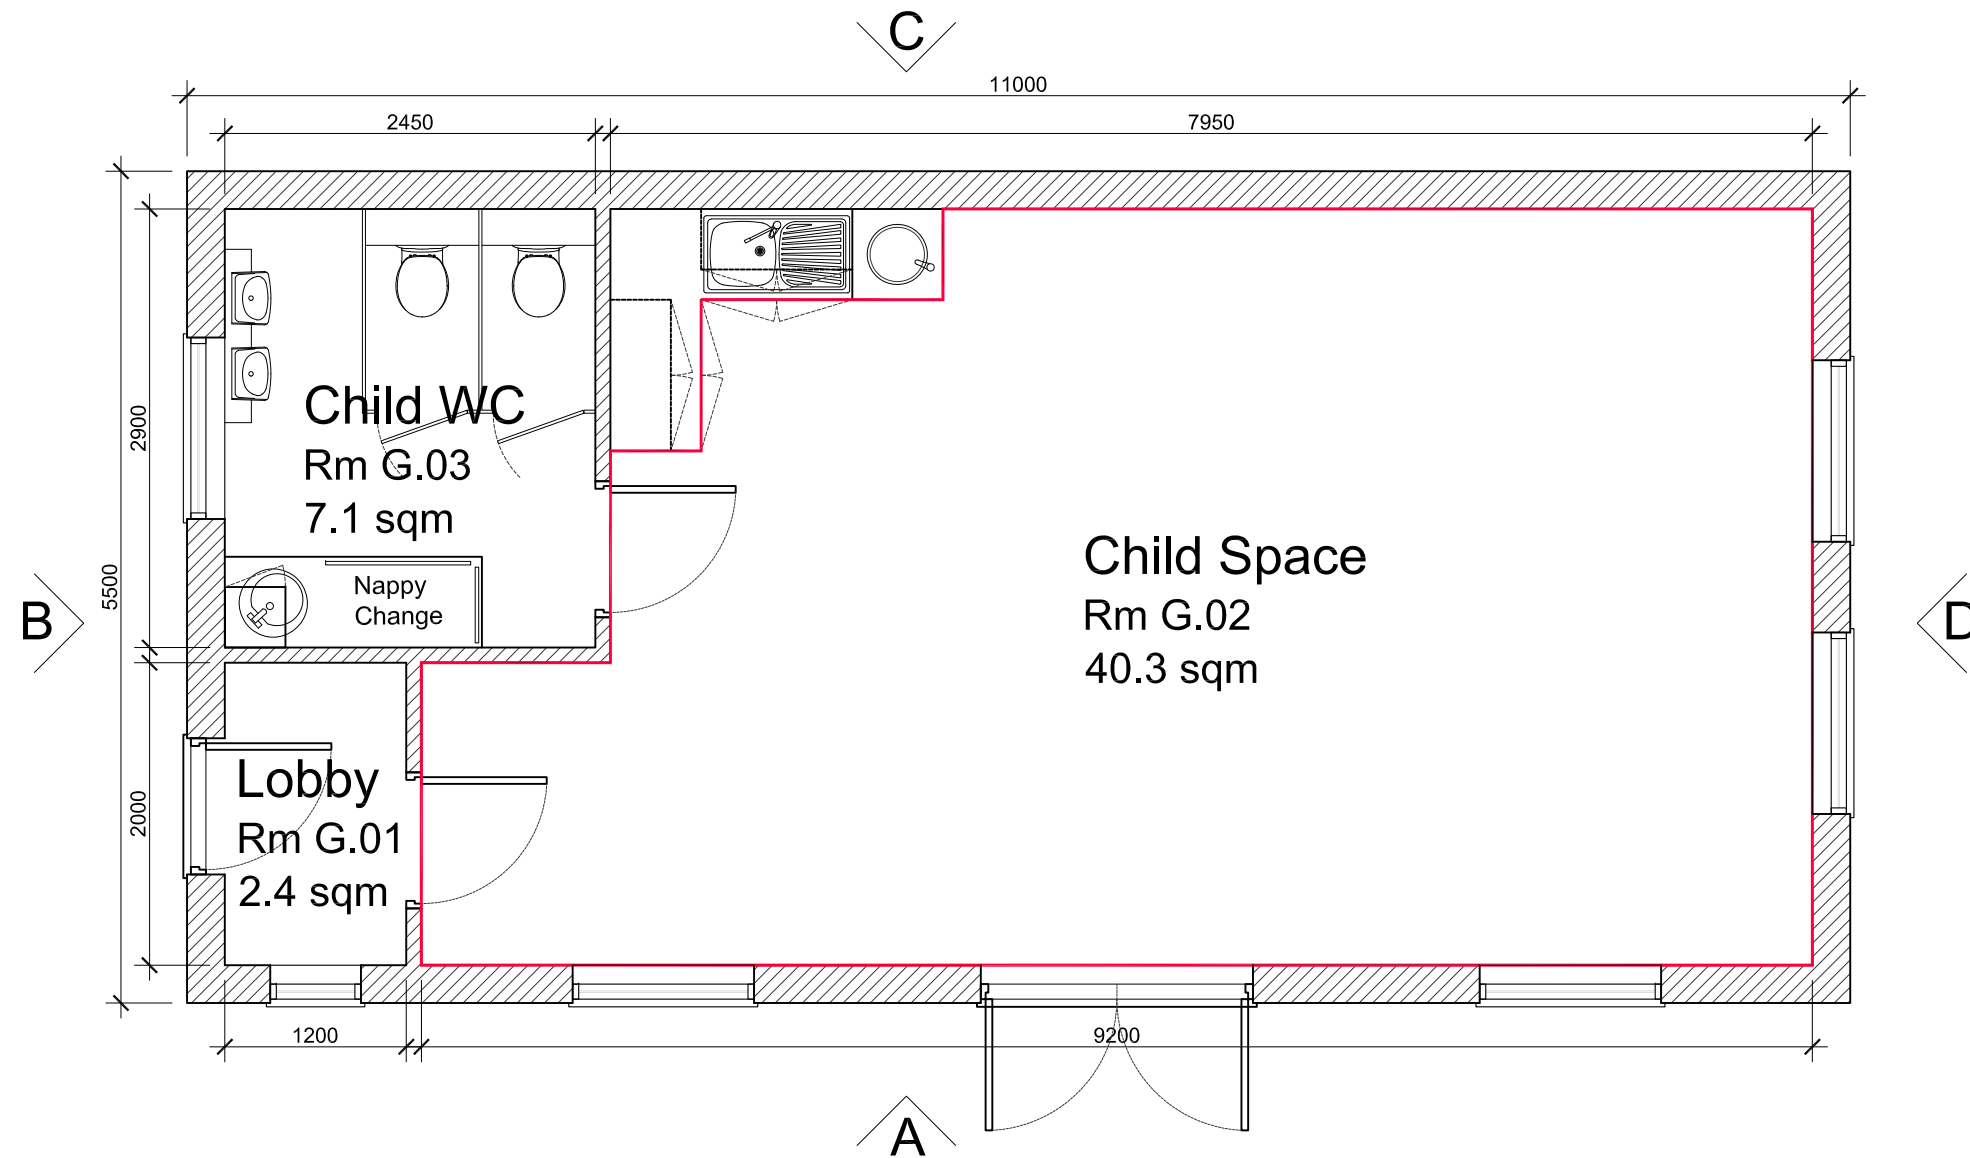

Room Schedule				
Room Number	Sq. m	Babies (0-2)	Toddler (2-3)	Pre-school (3-5)
Area allowed		3.5 sqm	2.5 sqm	2.3 sqm
Staff ratio		1:3	1:4	1:8
G.02	40.3	11 Children	16 Children	17 Children
Total				
Total number of Children in building = Dependent on age				

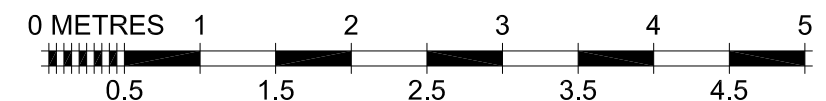

112

Site	Hedge End - 4575								Address	Pomeroy Crescent, Hedge End	
Title	Proposed Garden Building Floor Plan									Southampton	
Drawn	SM	Date	01.04.25	Rev	12	Status	PRO	Scale	1:50		SO30 2LF