




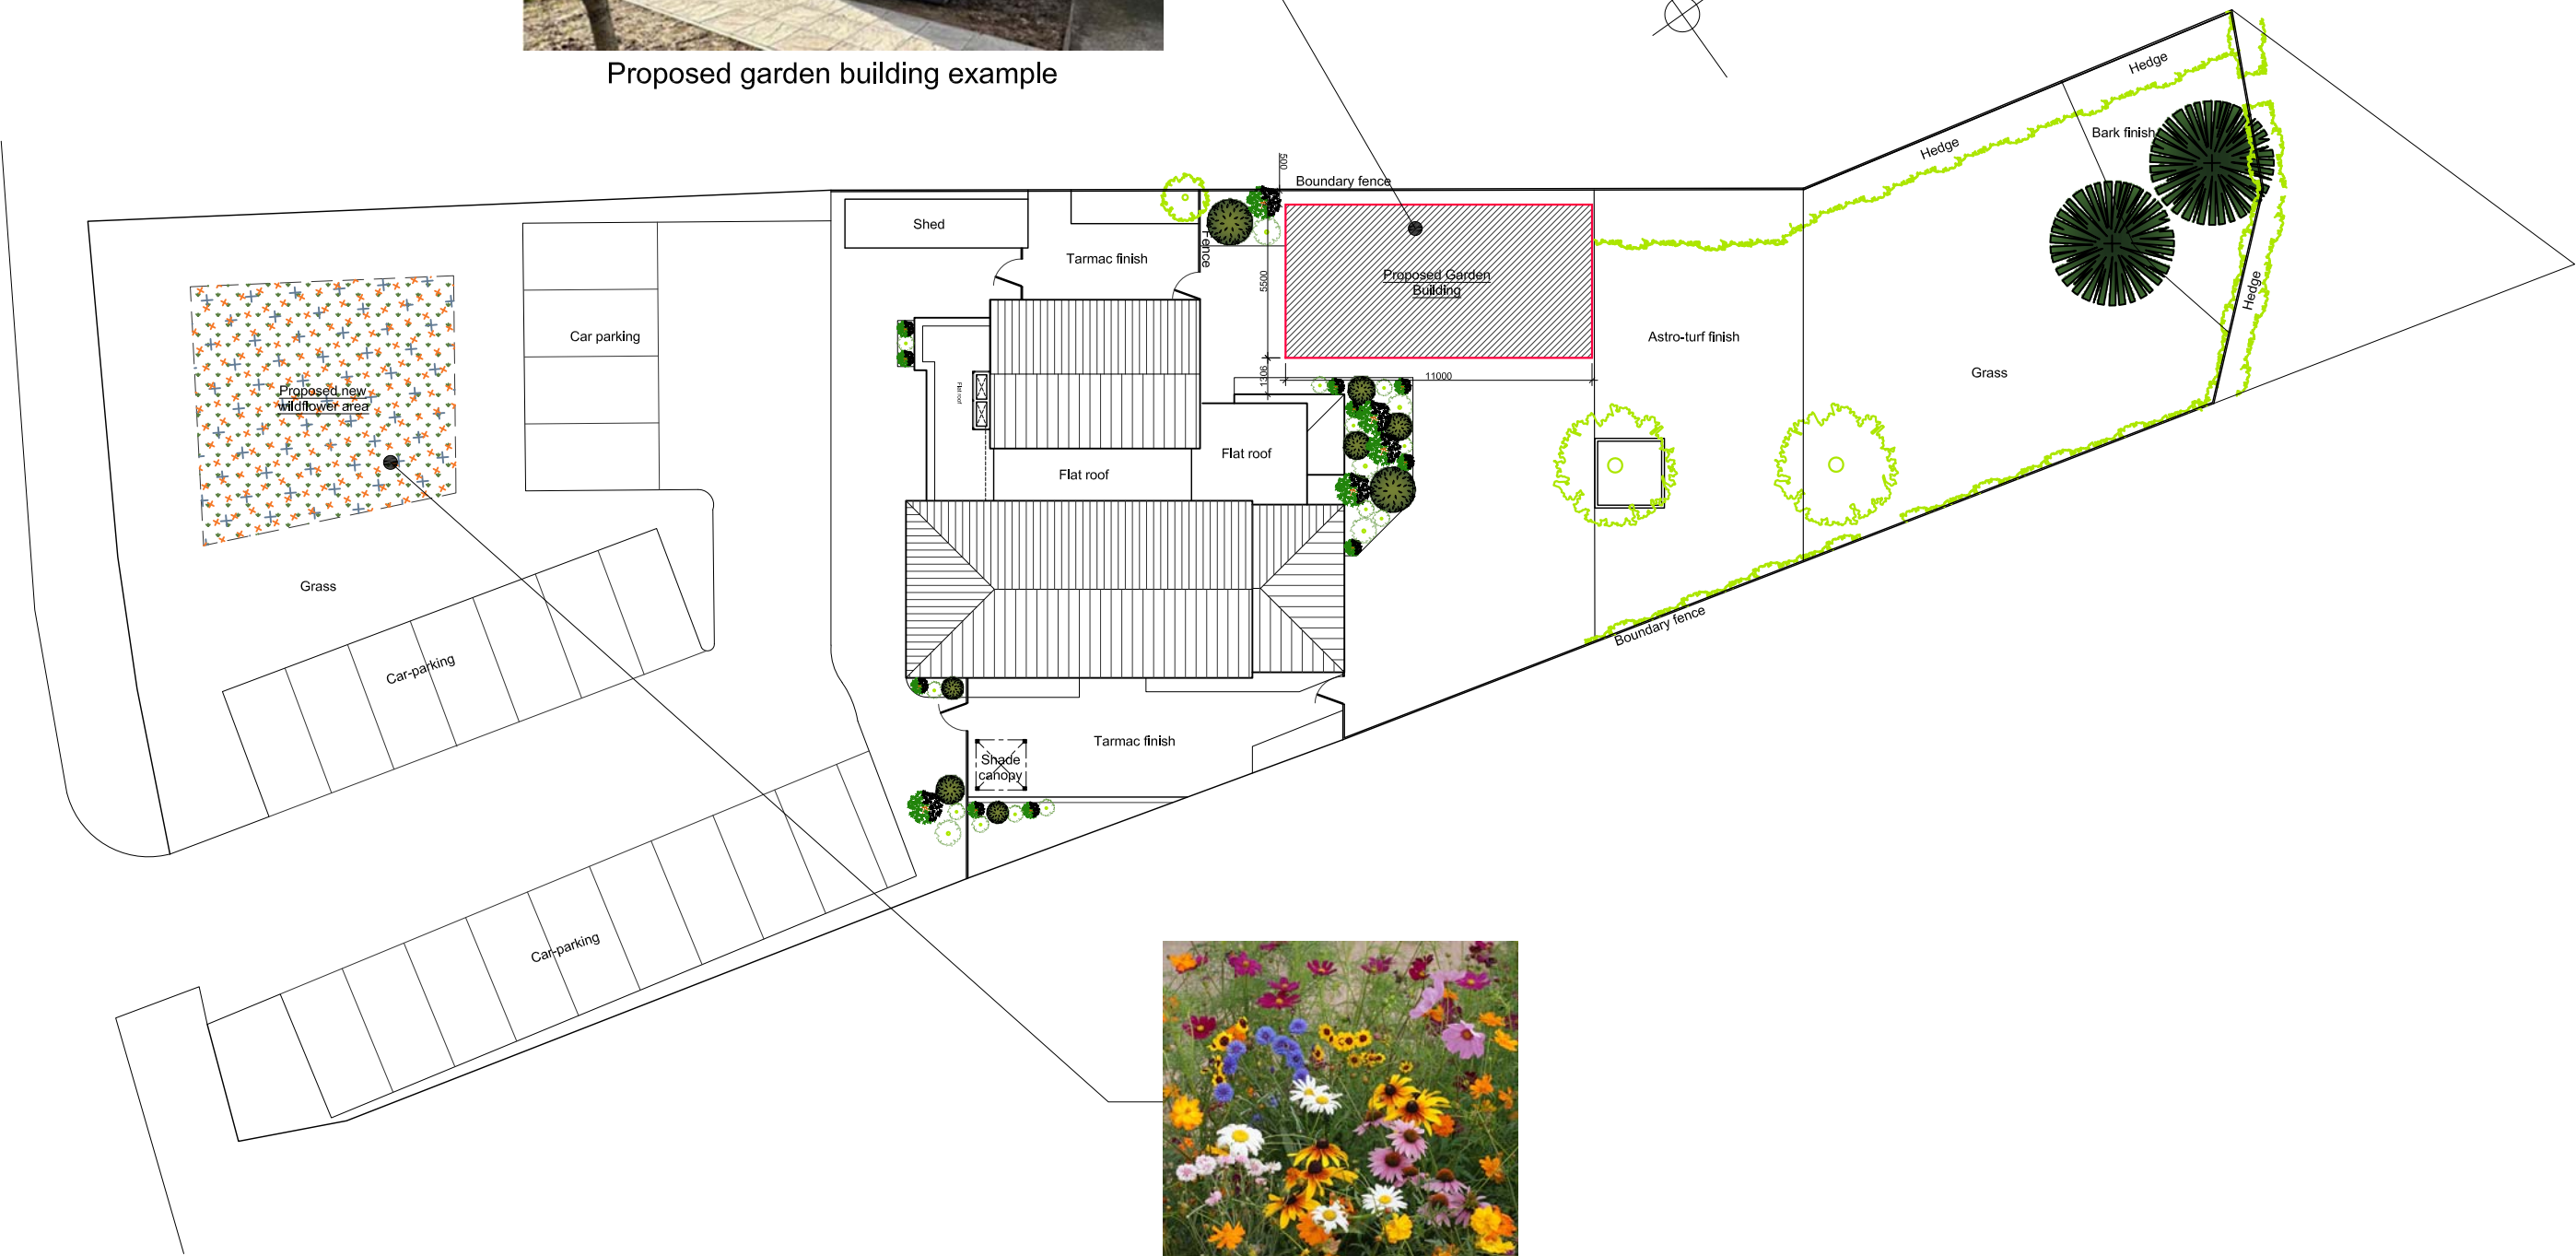

Proposed garden building example

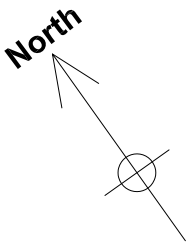

Proposed Wildflower planting area
(Image for example)

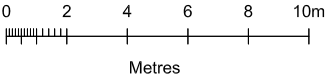

109

Site	Hedge End - 4575							Address	Pomeroy Crescent, Hedge End	
Title	Proposed Garden Plan								Southampton	
Drawn	SM	Date	07.05.25	Rev	13	Status	PRO	Scale	1:250	SO30 2LF