

Existing Driving Range

Existing Driving Range Building


NOTES:

1. This drawing is to be read in conjunction with all relevant contract drawings and specifications with any conflicting information to be brought to the attention of Deacon Design before works commence on site.
2. Do not scale from this drawing, (except for planning application purposes only) always work to noted dimensions.
3. All given dimensions in mm.

Existing landform profile to proposed section lines

Contours @ 5m intervals

Site Boundary

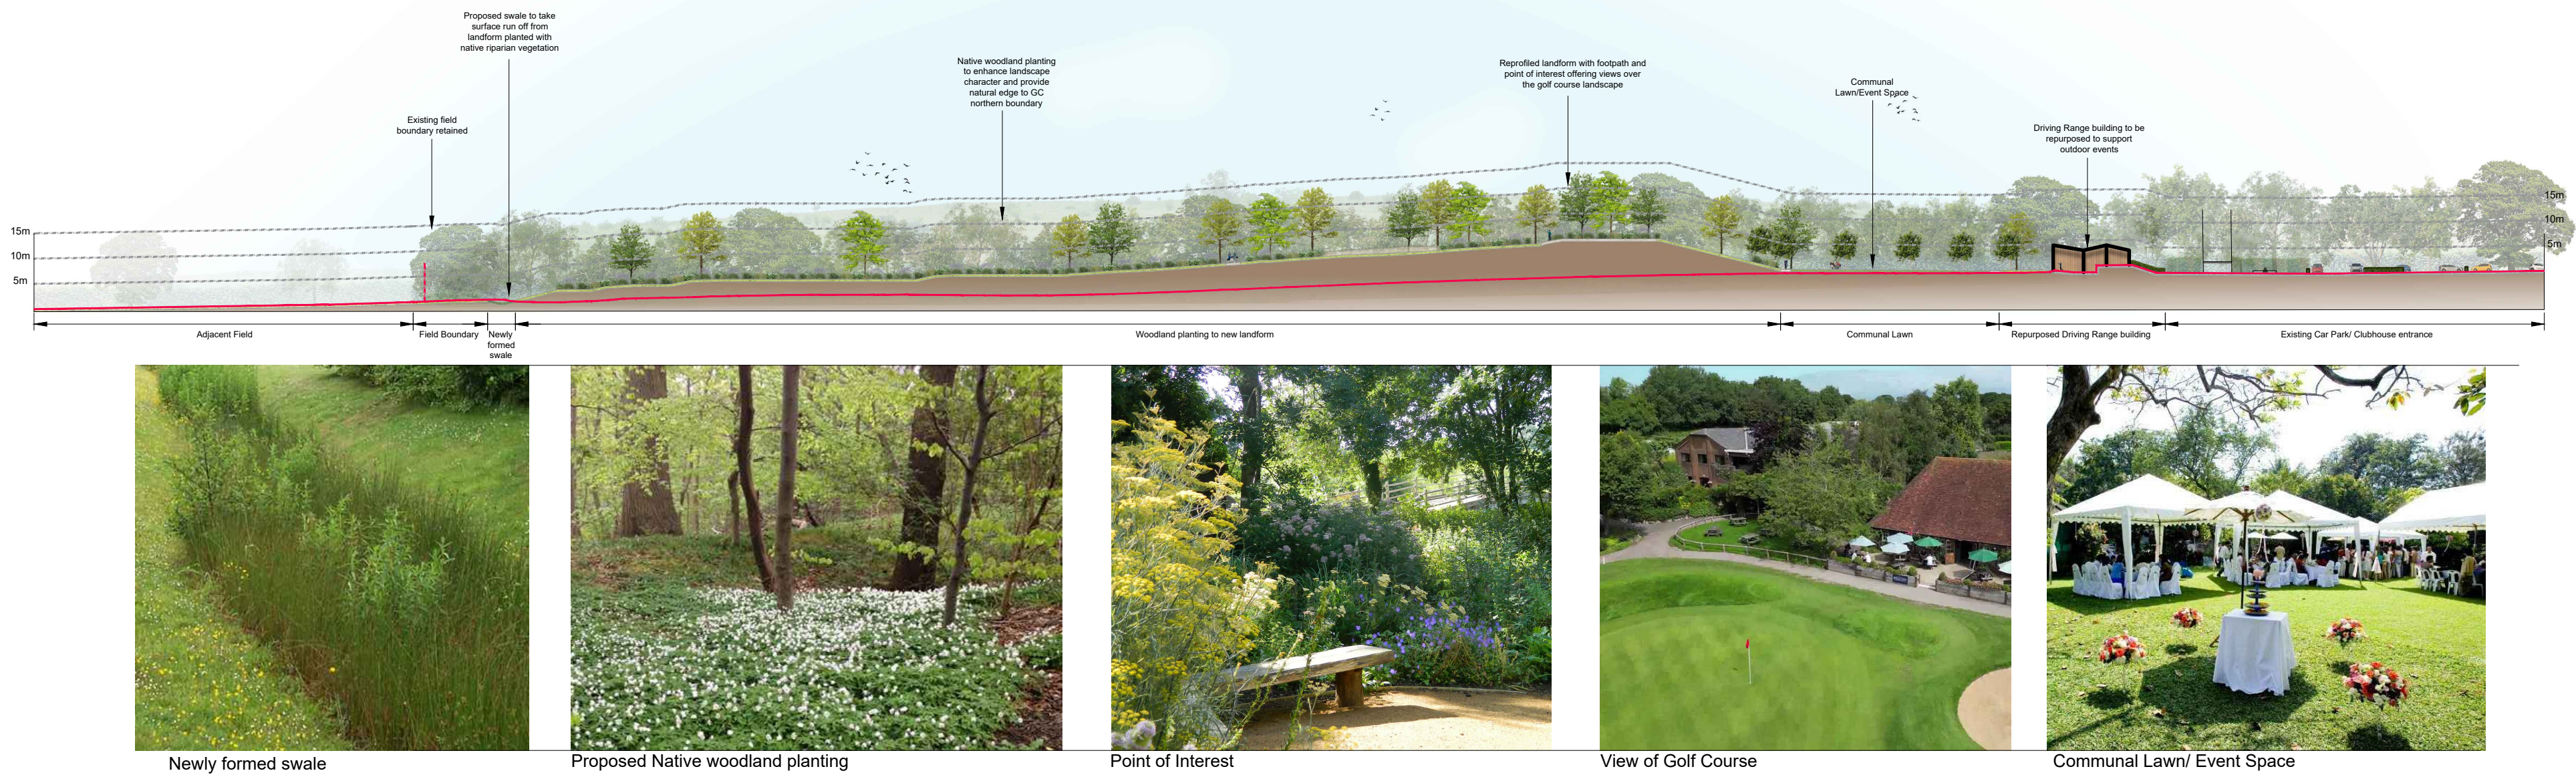

Newly formed swale

Proposed Native woodland planting

Point of Interest


View of Golf Course

Communal Lawn/ Event Space

NOTES:

Proposed landform gradient to be no greater than 1:3

Location Plan
Not to scale

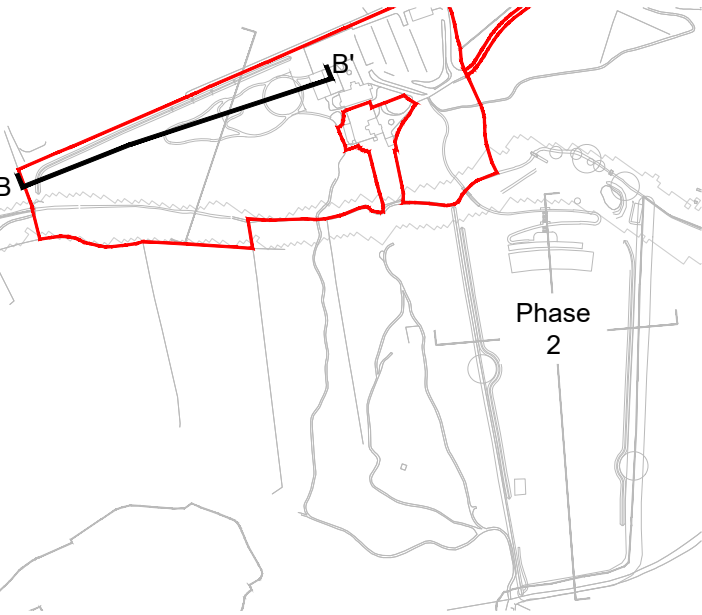

FINAL

09.05.25	OD	Extent of Sections extended to 75m past boundary	A	PD
----------	----	--	---	----

DATE	DRAWN	DESCRIPTION OF REVISION	REVISION LETTER	CHECKED BY

DRAWING STATUS

FOR PLANNING



DEACON DESIGN

Landscape Architecture | Masterplanning | Urban Design
1a Purbeck House, Wallington Hill, Fareham, PO16 7BJ
www.deacondesign.co.uk | info@deacondesign.co.uk
Copyright Deacon Design Ltd

PROJECT TITLE:
East Horton Golf Club

PROJECT NUMBER:
DD678

PLOT DATE:
13.02.25

DRAWING SCALE:
1:500

APPROVED BY:
PD

PAPER SIZE:
A1

DRAWN BY:
OD

DRAWING TITLE:
Phase 1 - Landscape Section Elevations 2 of 2
Section B-B'

DRAWING NUMBER:
DD678L03

REVISION LETTER:
A

DRAWING FILE LOCATION:
Z:\Deacon Design Ltd Dropbox\03 PROJECTS 600\DD678 - East Horton Golf Club\04-Drawings\Autocad_Keycapell-Landscape Dwg\DD678L02-05_Landscape Sections.dwg