



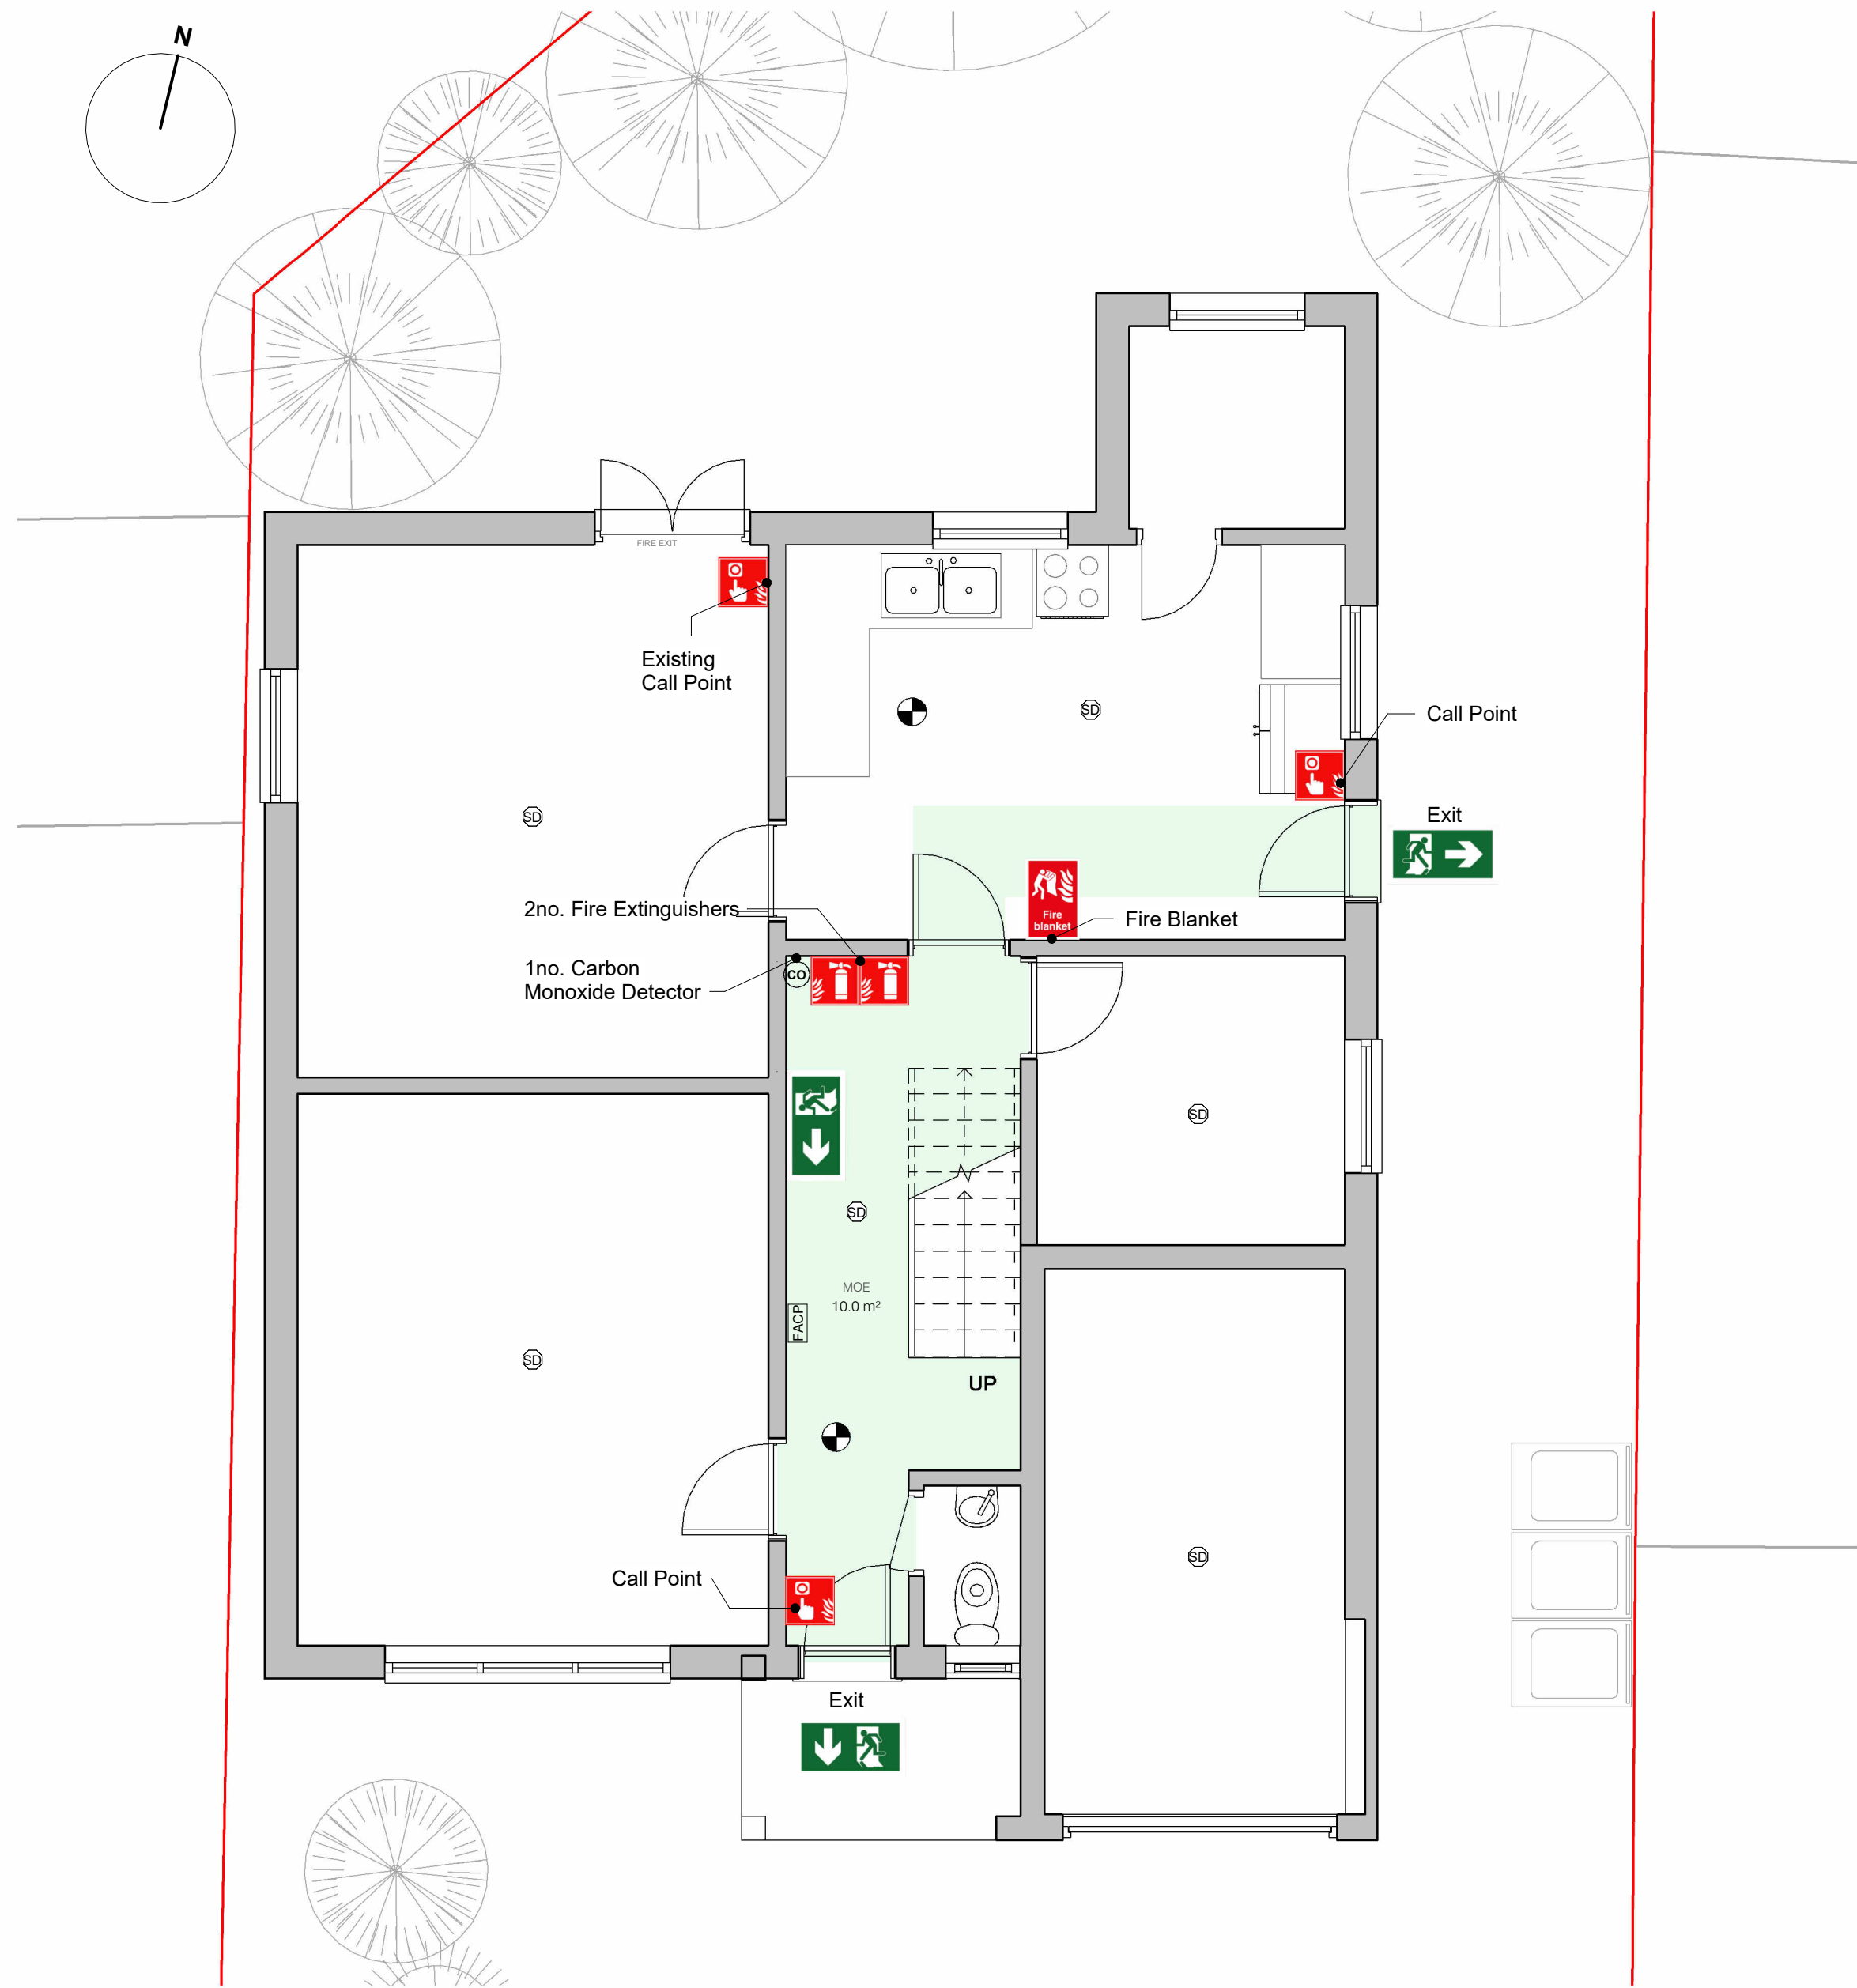

1 Level 0 - GA Proposed - Fire Strategy
1 : 50

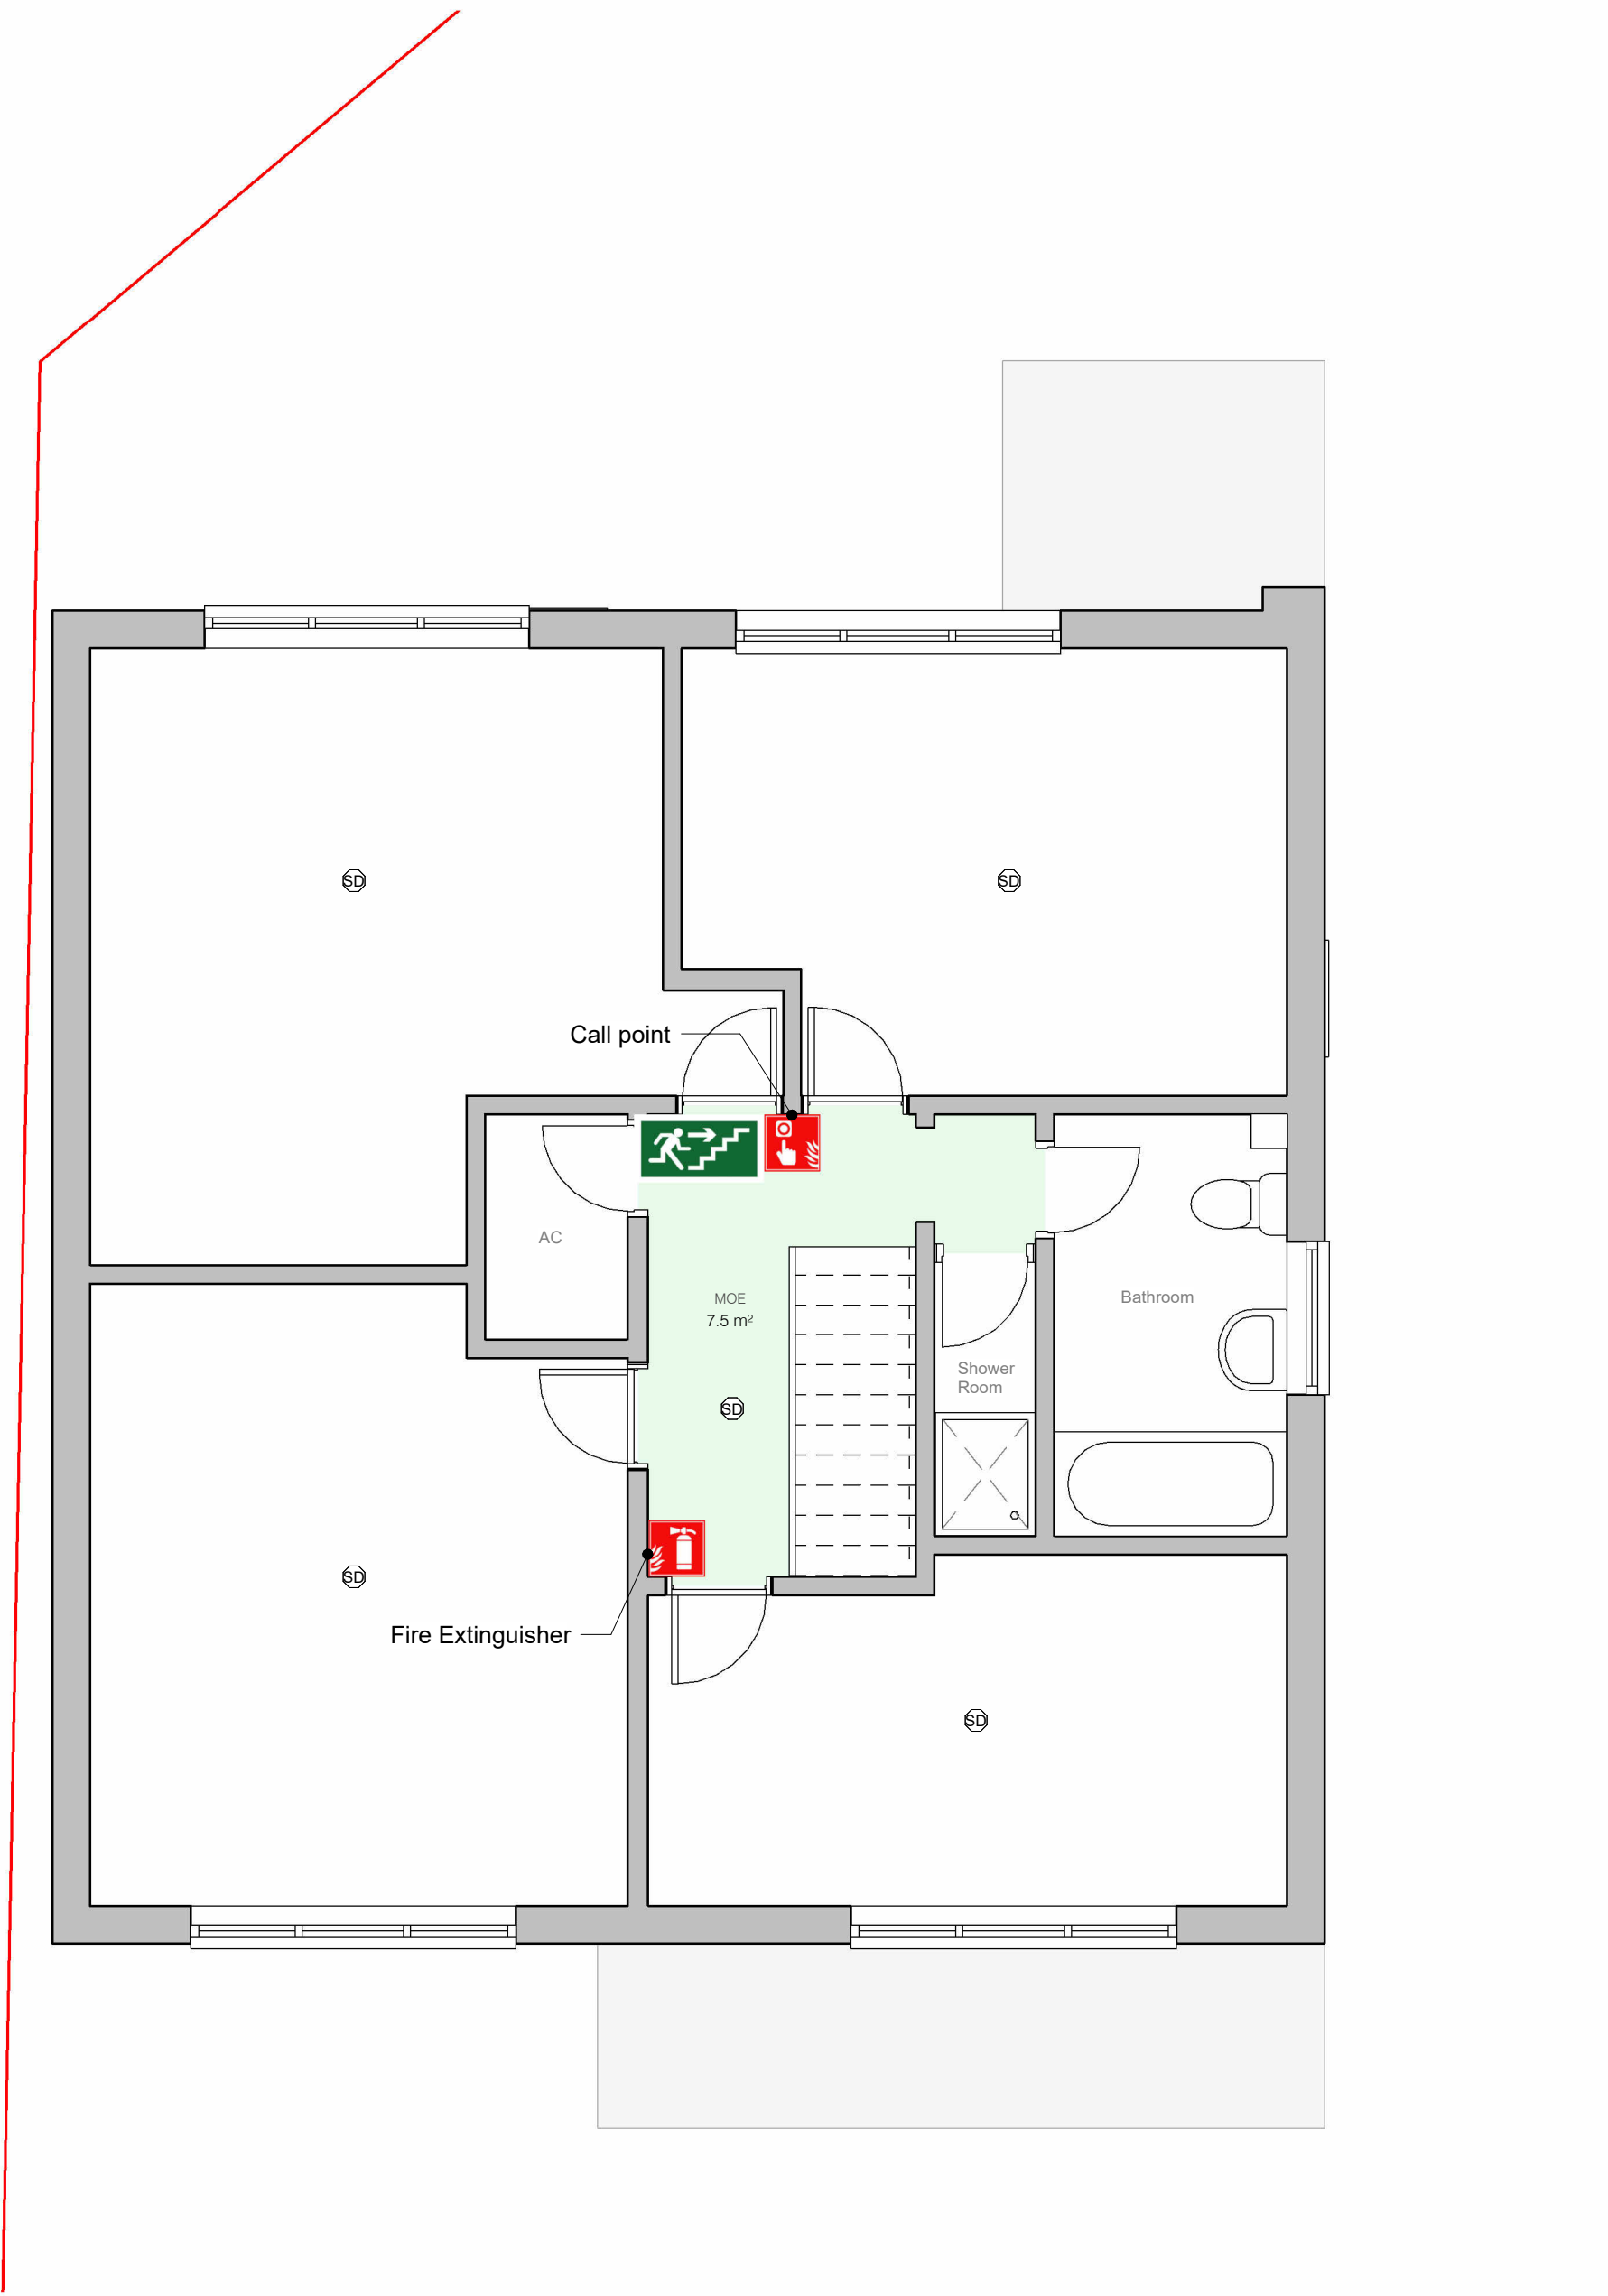

2 Level 1 - GA Proposed - Fire Strategy
1 : 50

Fire Strategy Legend	
	Smoke Detector
	Fire Alarm Control Panel
	Emergency Lights
	Fire Extinguisher
	Call Point
	Emergency Exit
	Fire Blanket
	Carbon Monoxide Detector

A Minor Refinements		14.04.25	AH
CLIENT	PROJECT	TITLE	
Macdonald Hotels Ltd.	STAFF HOUSE, Maddoxford Lane, Southampton, SO32 2DG	Proposed Fire Strategy Plans	
PROJECT NO.	DRAWING NO.	REV.	DRAWN BY
7517.	PA.04.	A	AH
DATE	SCALE @ A1		
12.03.2025	As indicated		

