




4 Garage Layout (plan view)
Scale: 1:100

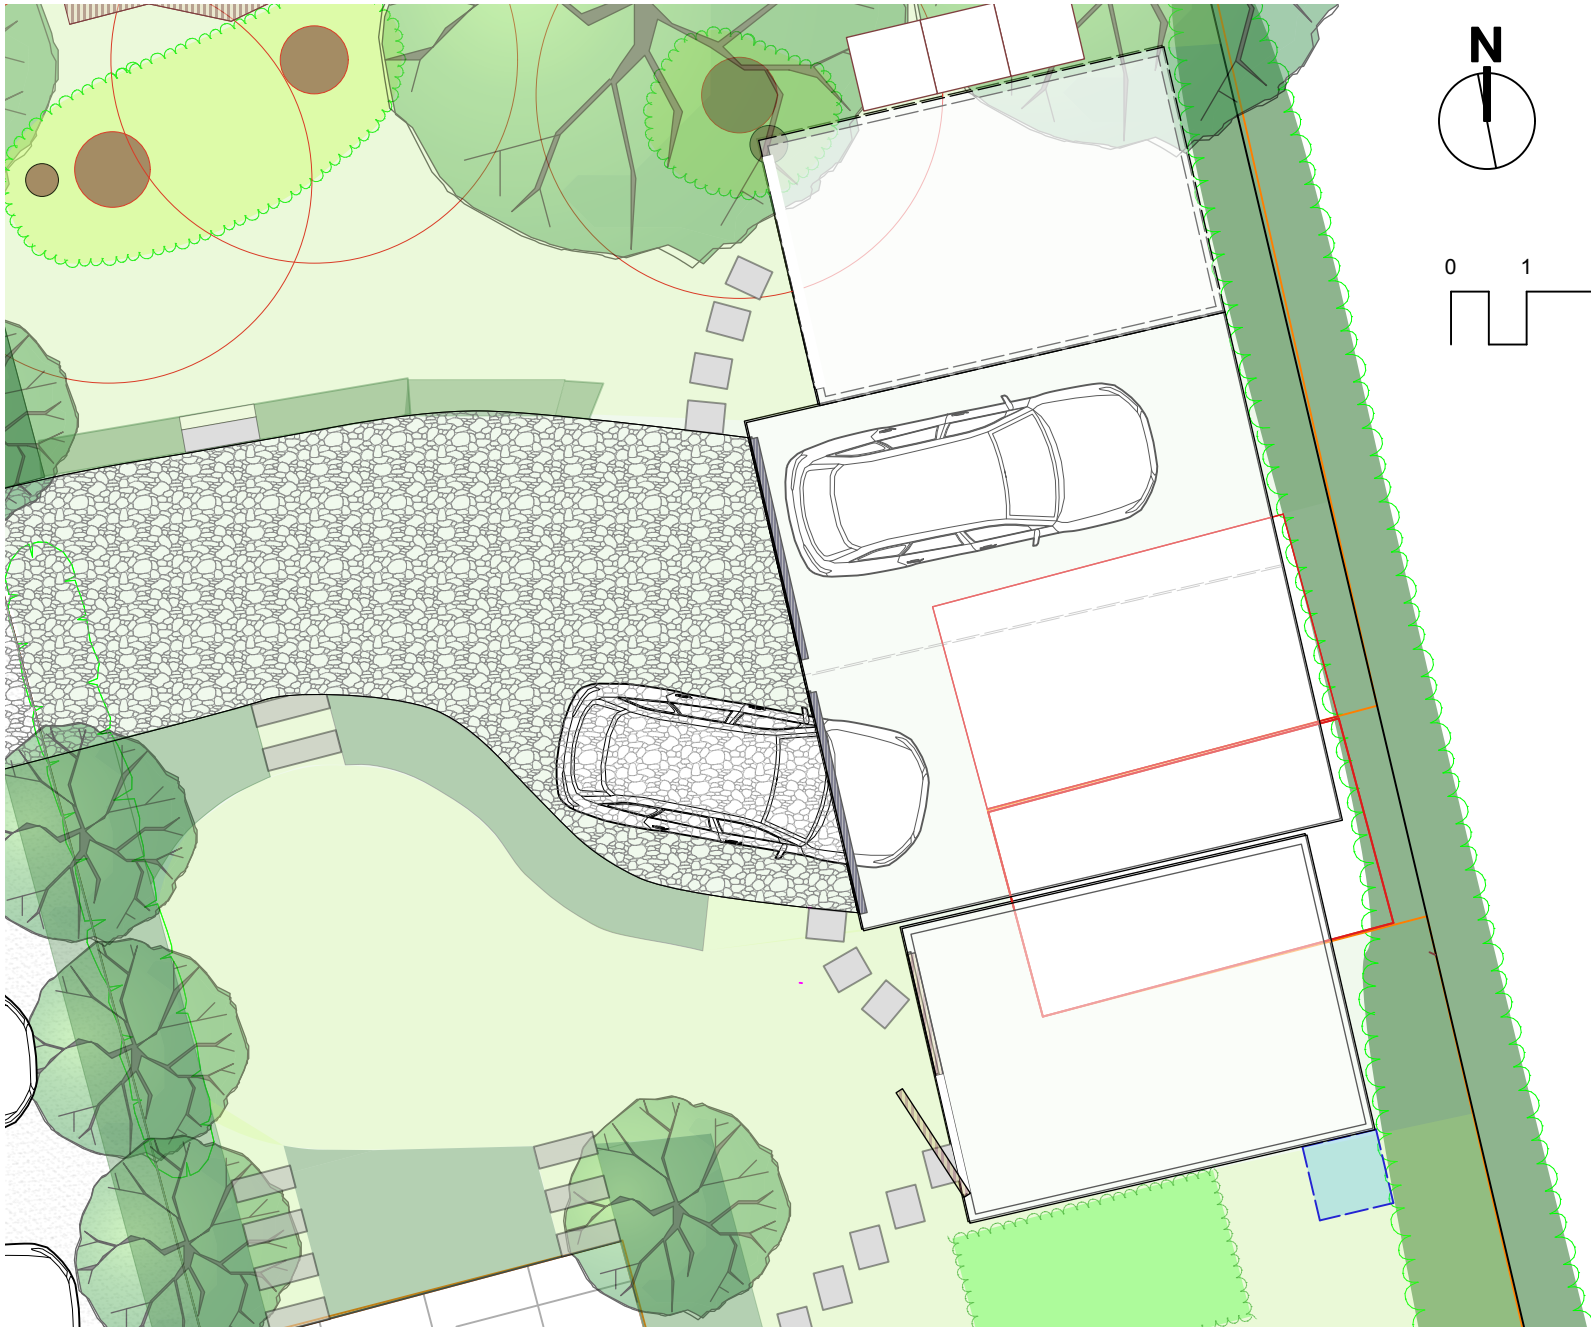


5 Plan (roof) view
Scale: 1:100

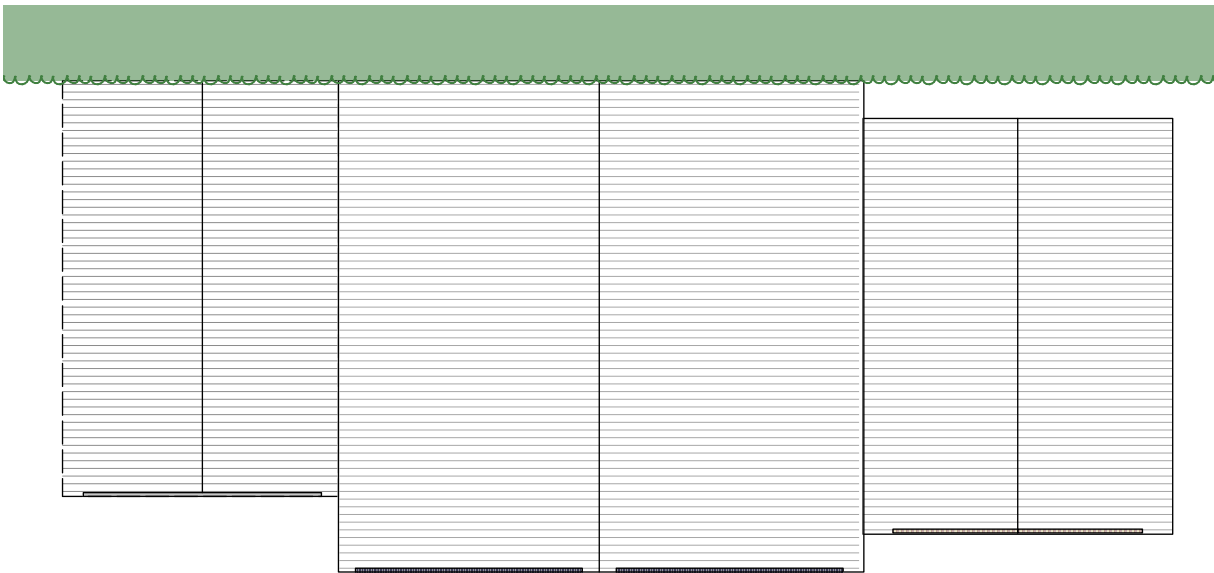


6 Plan (floor) view
Scale: 1:100

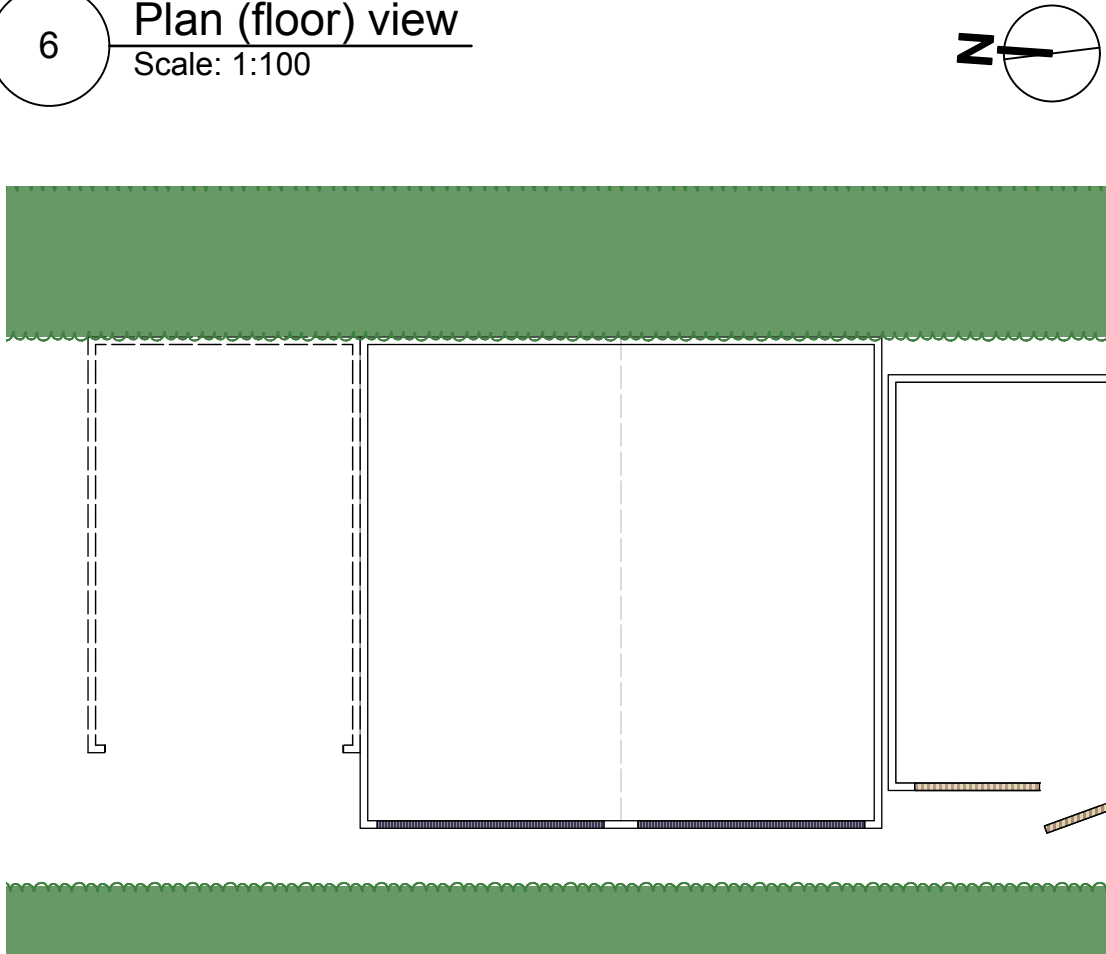


7 Elevation - front (facing West)
Scale: 1:100

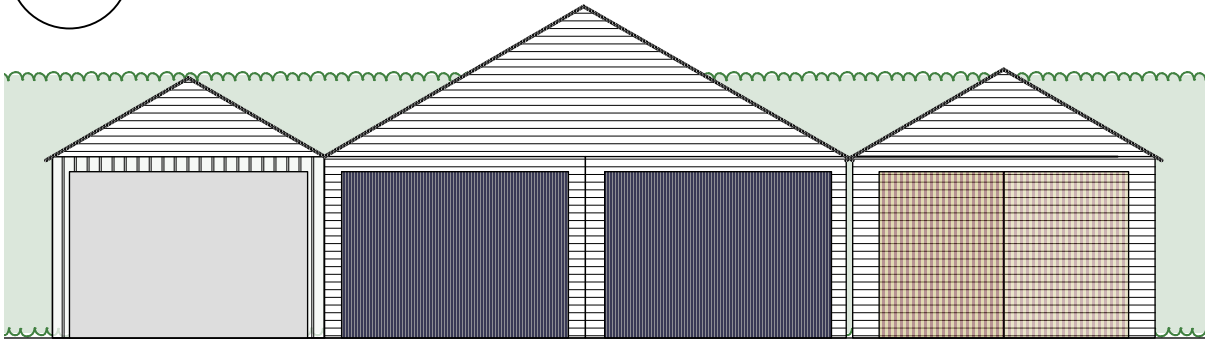



8 Elevation - rear (facing East)
Scale: 1:100

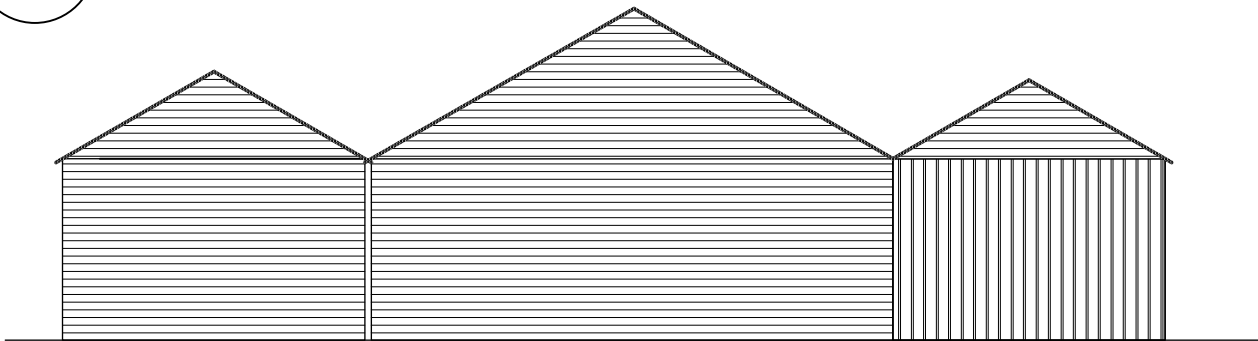

9 Section - side (facing South)
Scale: 1:100

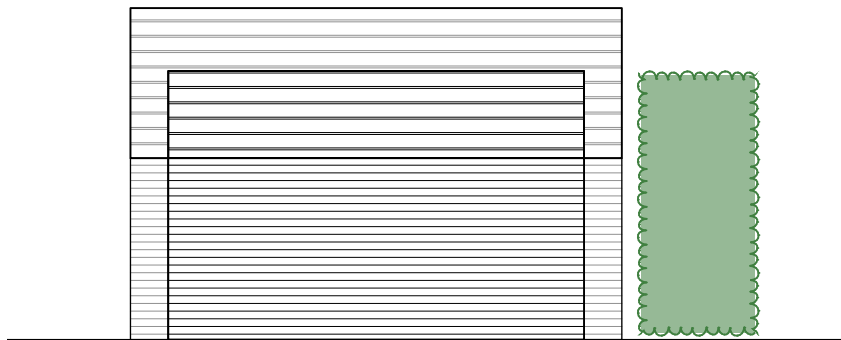

10 Section - side (facing North)
Scale: 1:100

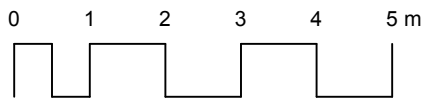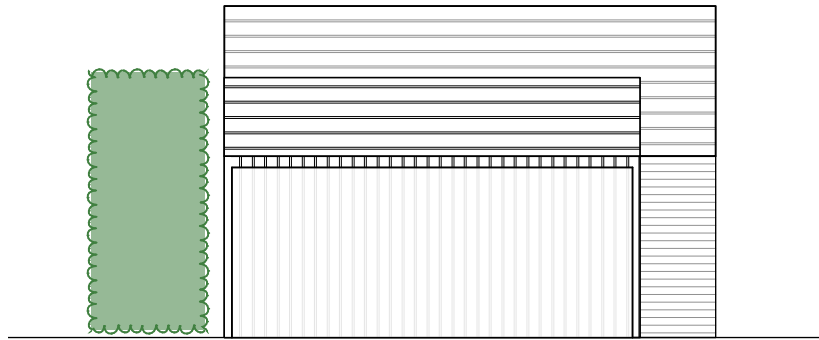

VICKY LINCOLN Garden Design	Title: Proposed Garage Building Layout		
	Scale: indicated @ A2	Drawn By: V Lincoln	Date: 10/05/2025
For: J&G Ward	CAD File Name: Badnam Cottage_v3.vwx		