

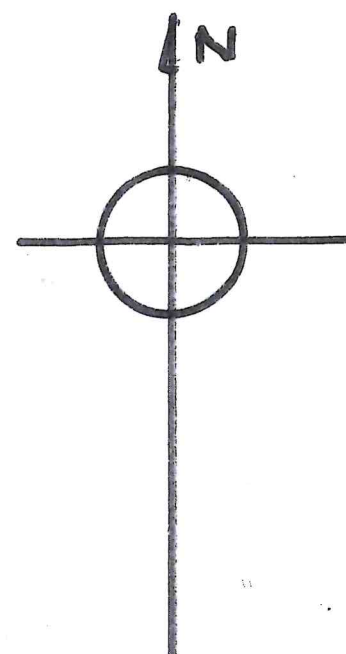


SITE LOCATION PLAN
AREA 2 HA
SCALE 1:1250 on A4
CENTRE COORDINATES: 443394, 122286

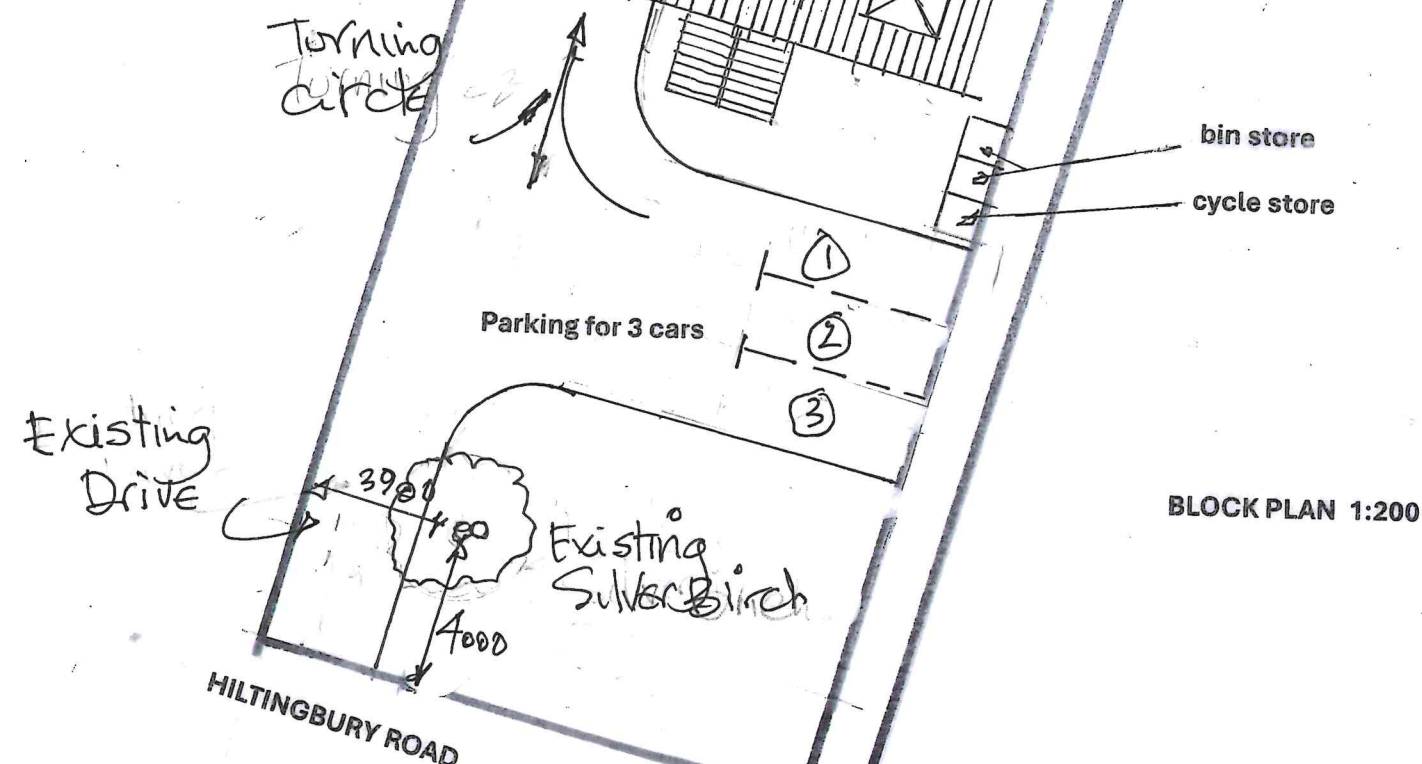

Supplied by Streetwise Maps Ltd
www.streetwise.net
Licence No: 100047474
08/04/2025 16:57

THE SITE

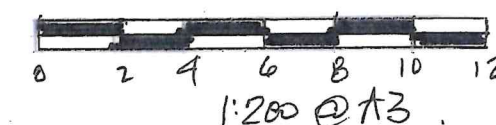

Title:

**PROPOSED EXTENSIONS
AND ALTERATIONS
AT
148 HILTINGBURY ROAD
CHANDLERS FORD
SO53 5NS**

Drwg.no HR/P/064A

Scale: as stated

Date: April '25