


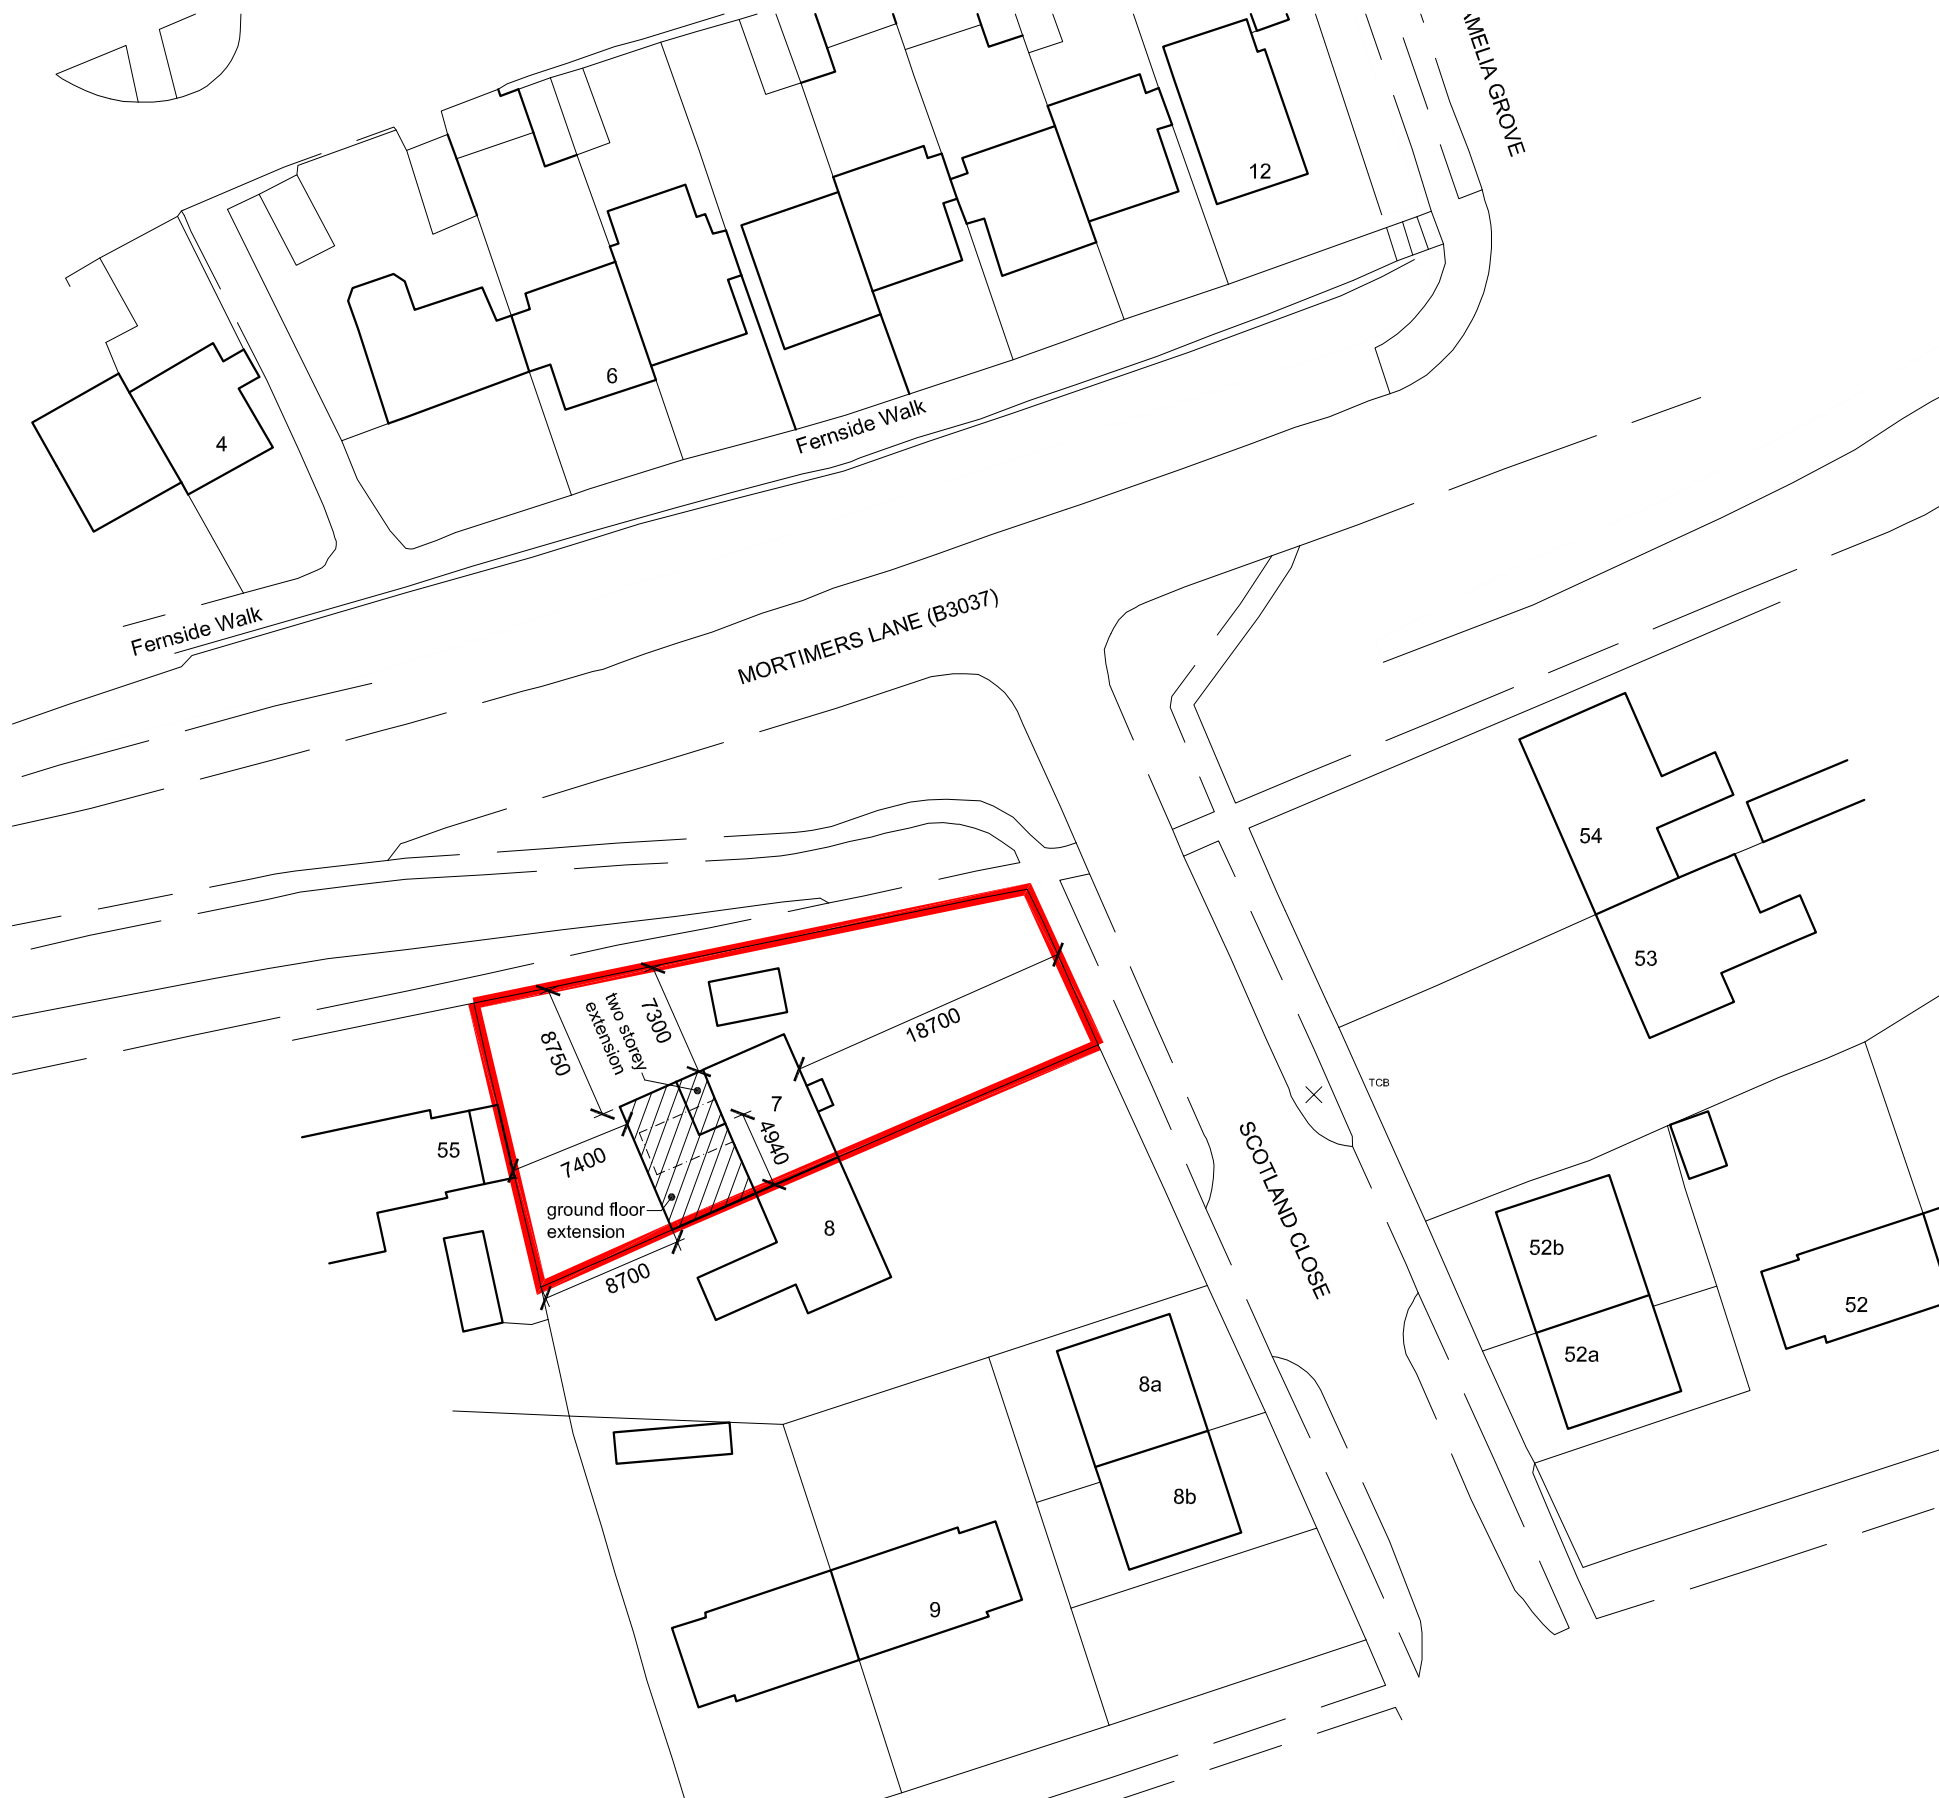

BLOCK PLAN
SCALE - 1:500




REVISIONS:
A APRIL 2025 - SCALE BAR ADDED AND LOCATION PLAN AMENDED
B APRIL 2025 - LOCATION SCALE BAR ADDED



© Crown Copyright 2025 All rights reserved. Licence number 100022432

LOCATION PLAN
SCALE - 1:1250

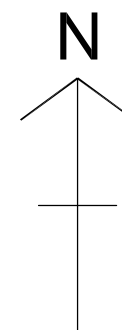

Sunstone Design

ARCHITECTURAL
CONSULTANTS

T 01962 713873
F 01962 713873
E studio@sunstonedesign.co.uk
A The Garden House, Highbridge
Road, Twyford Moors S O21 1RL

7 SCOTLAND CLOSE
FAIR OAK

BLOCK AND
LOCATION PLANS

JOB NO: 17_22 MARCH 2025
SCALE: 1:1250 + 500 @ A3

DRAWING NO: 30B