

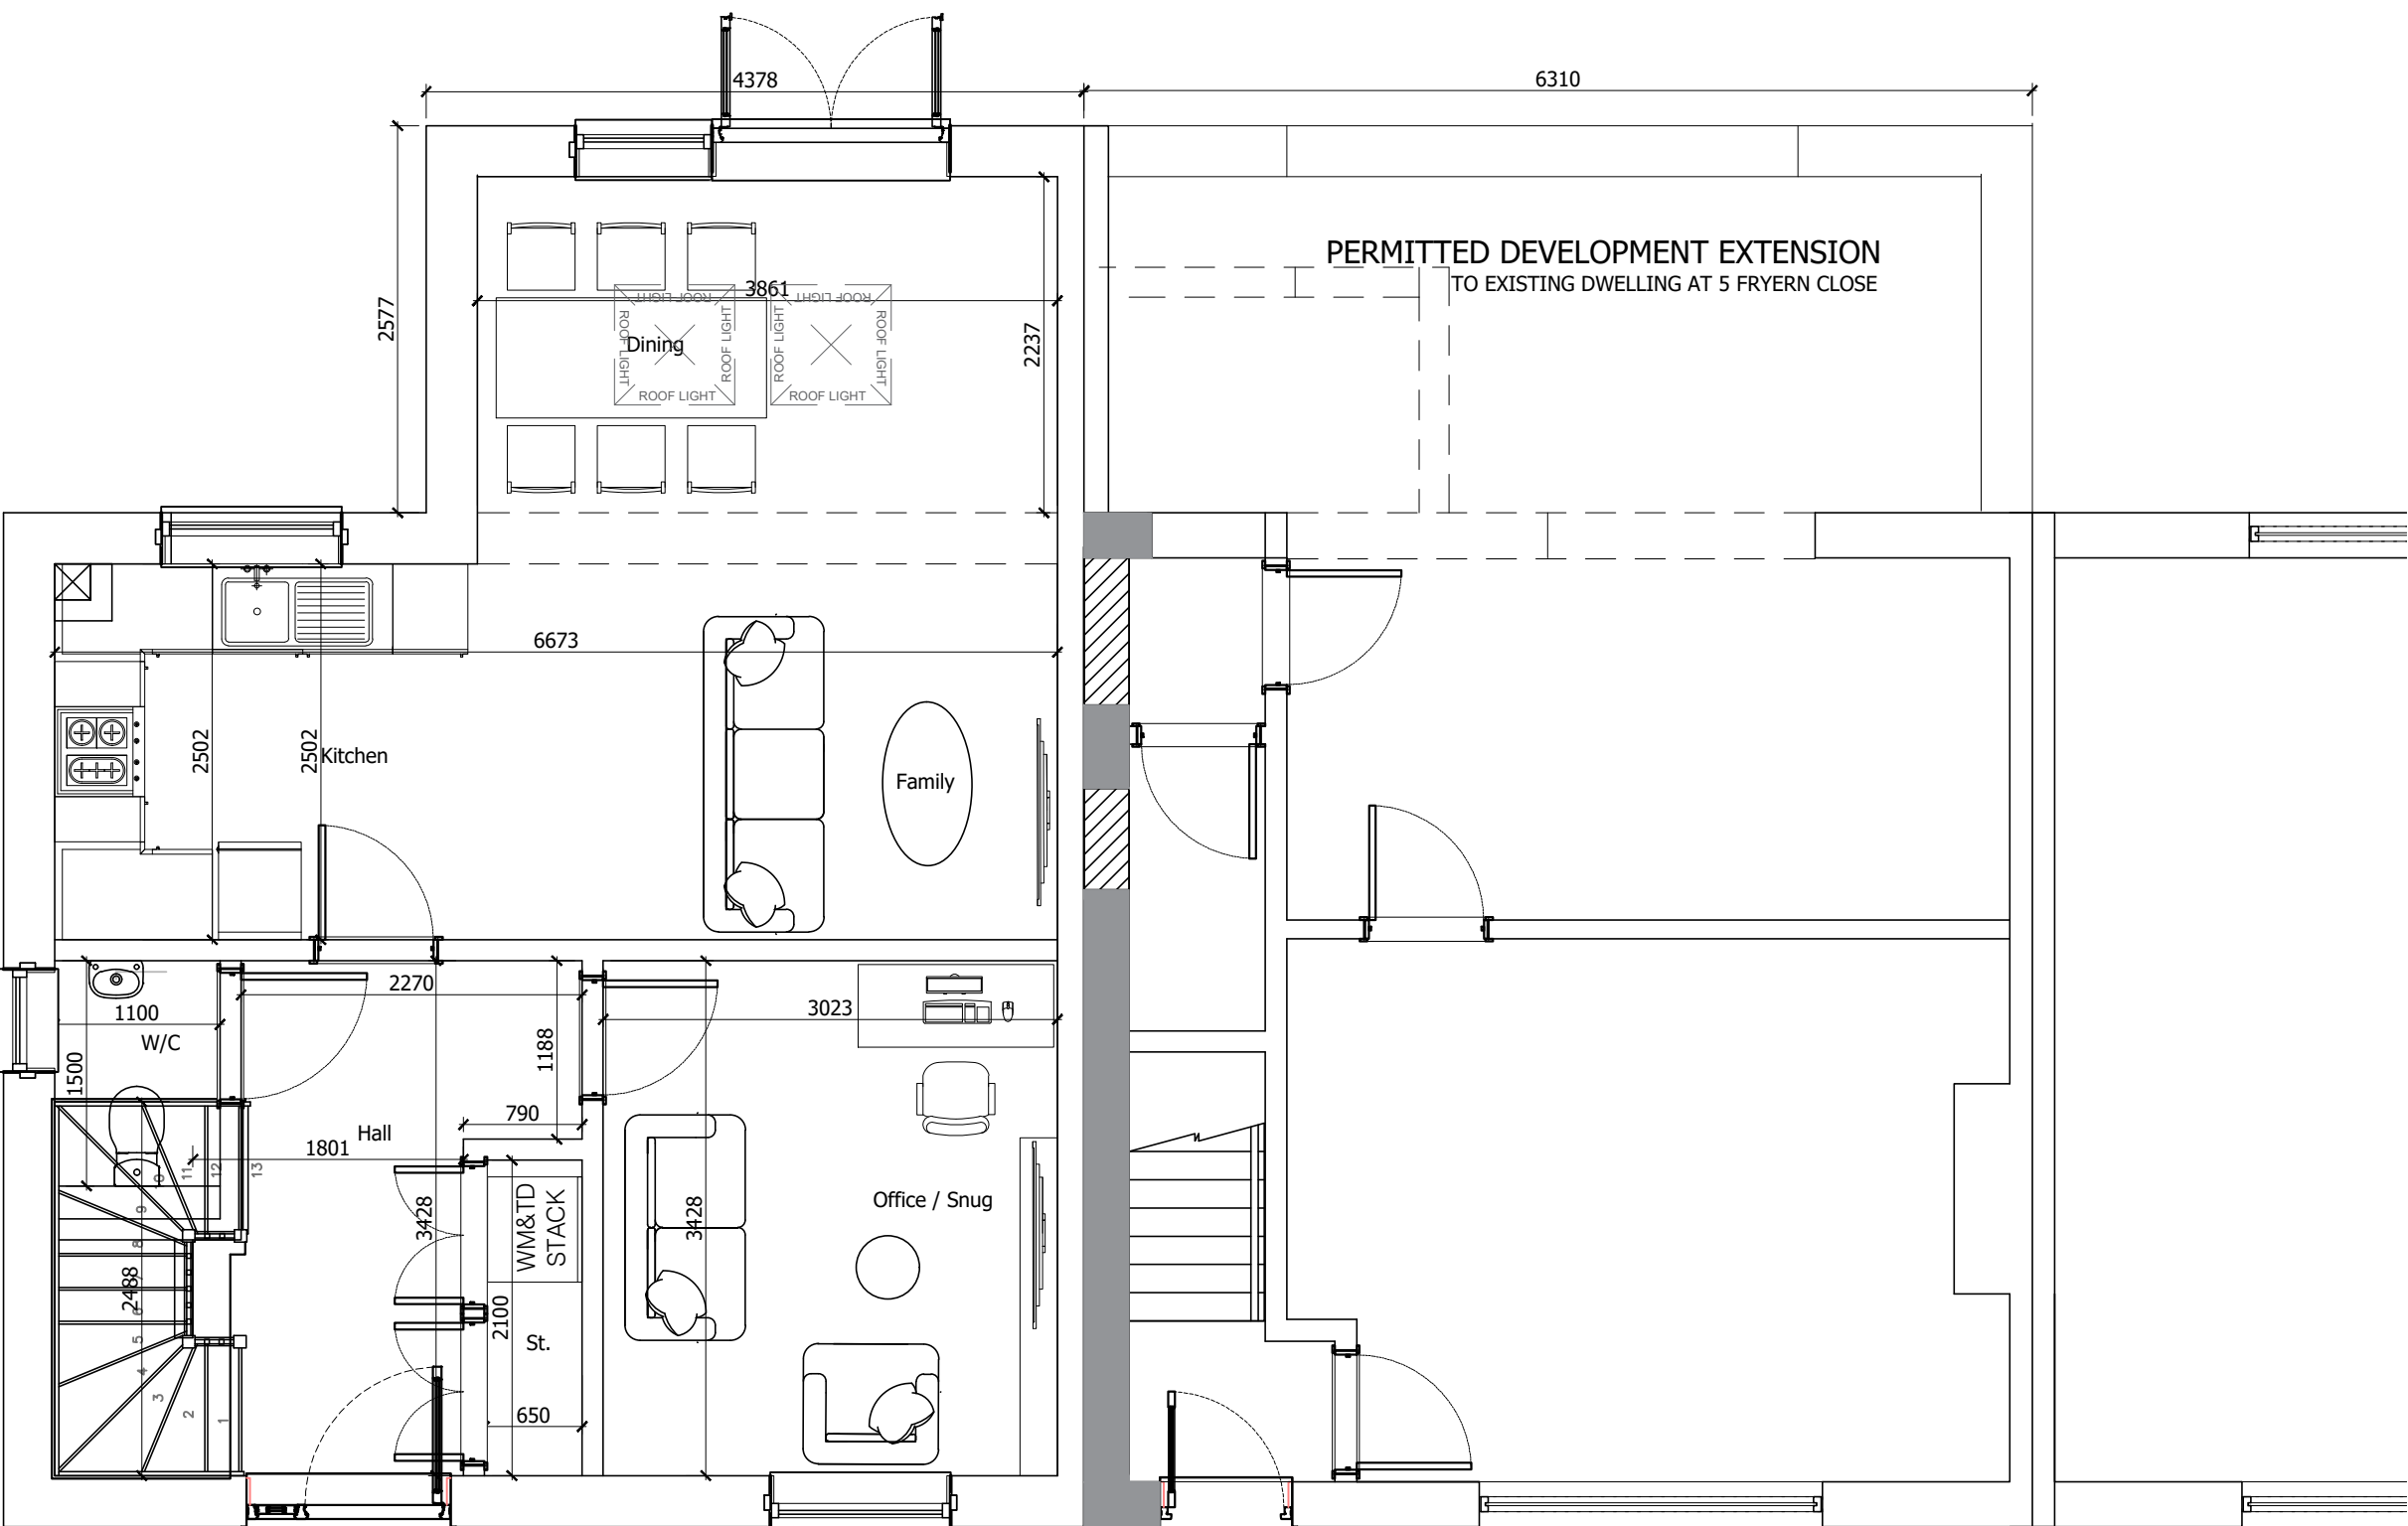


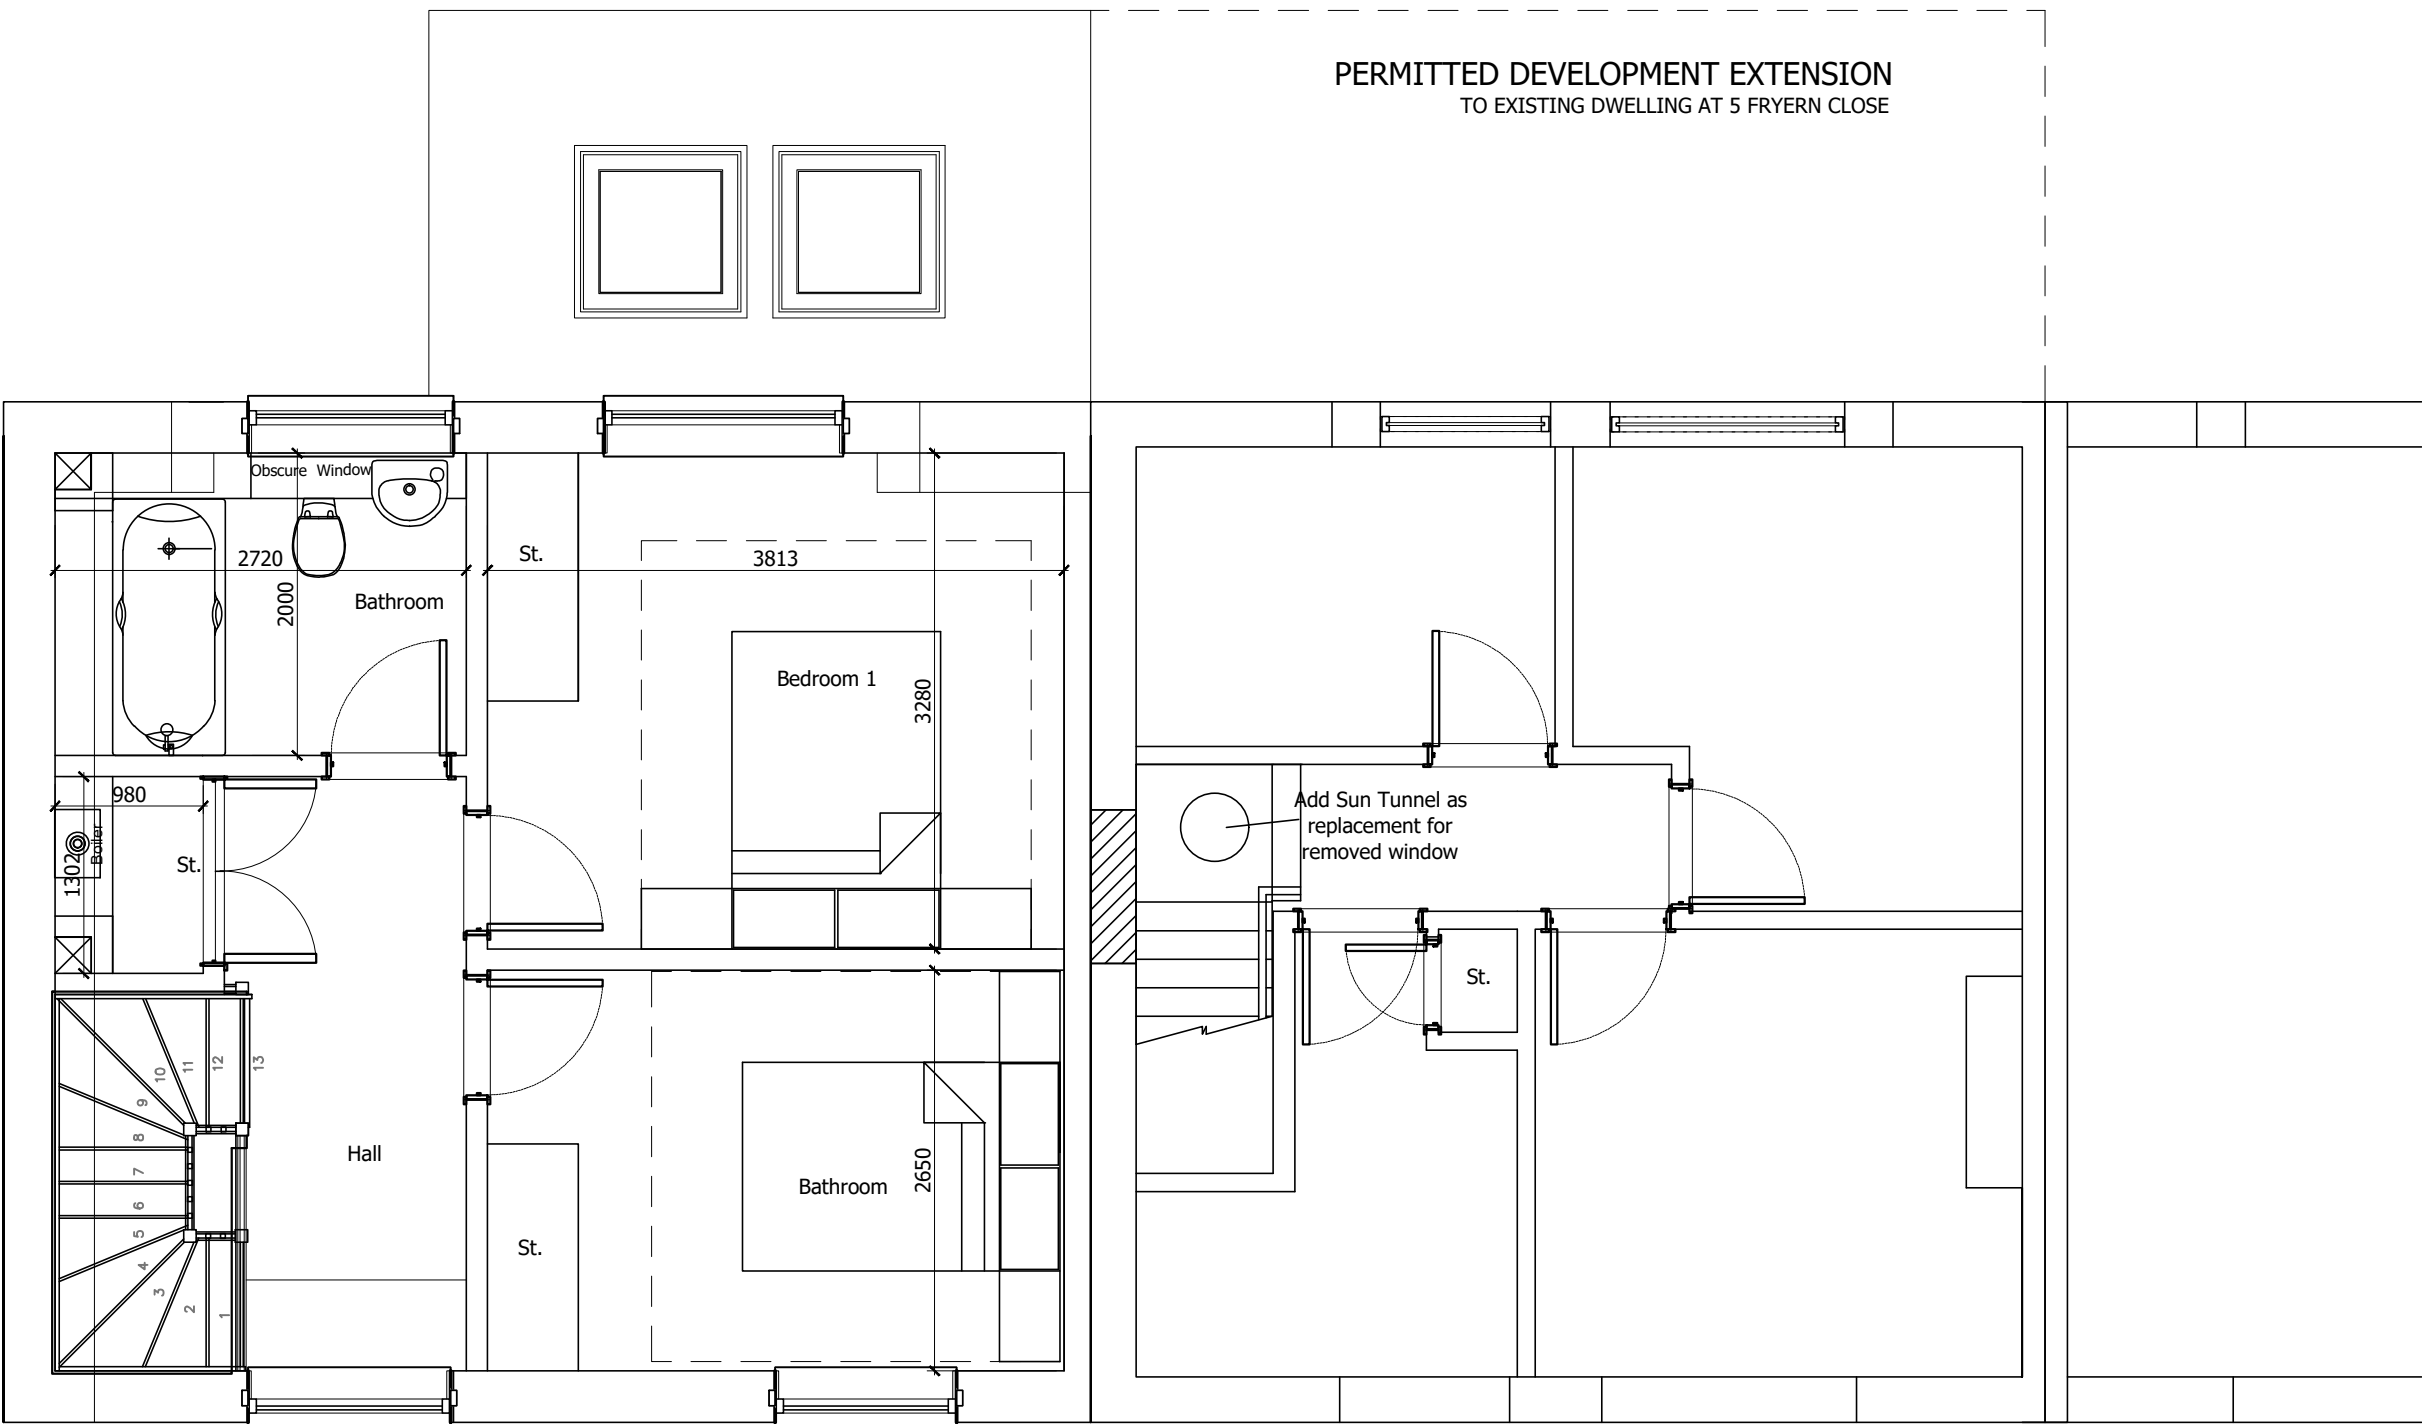

PROPOSED PERSPECTIVES

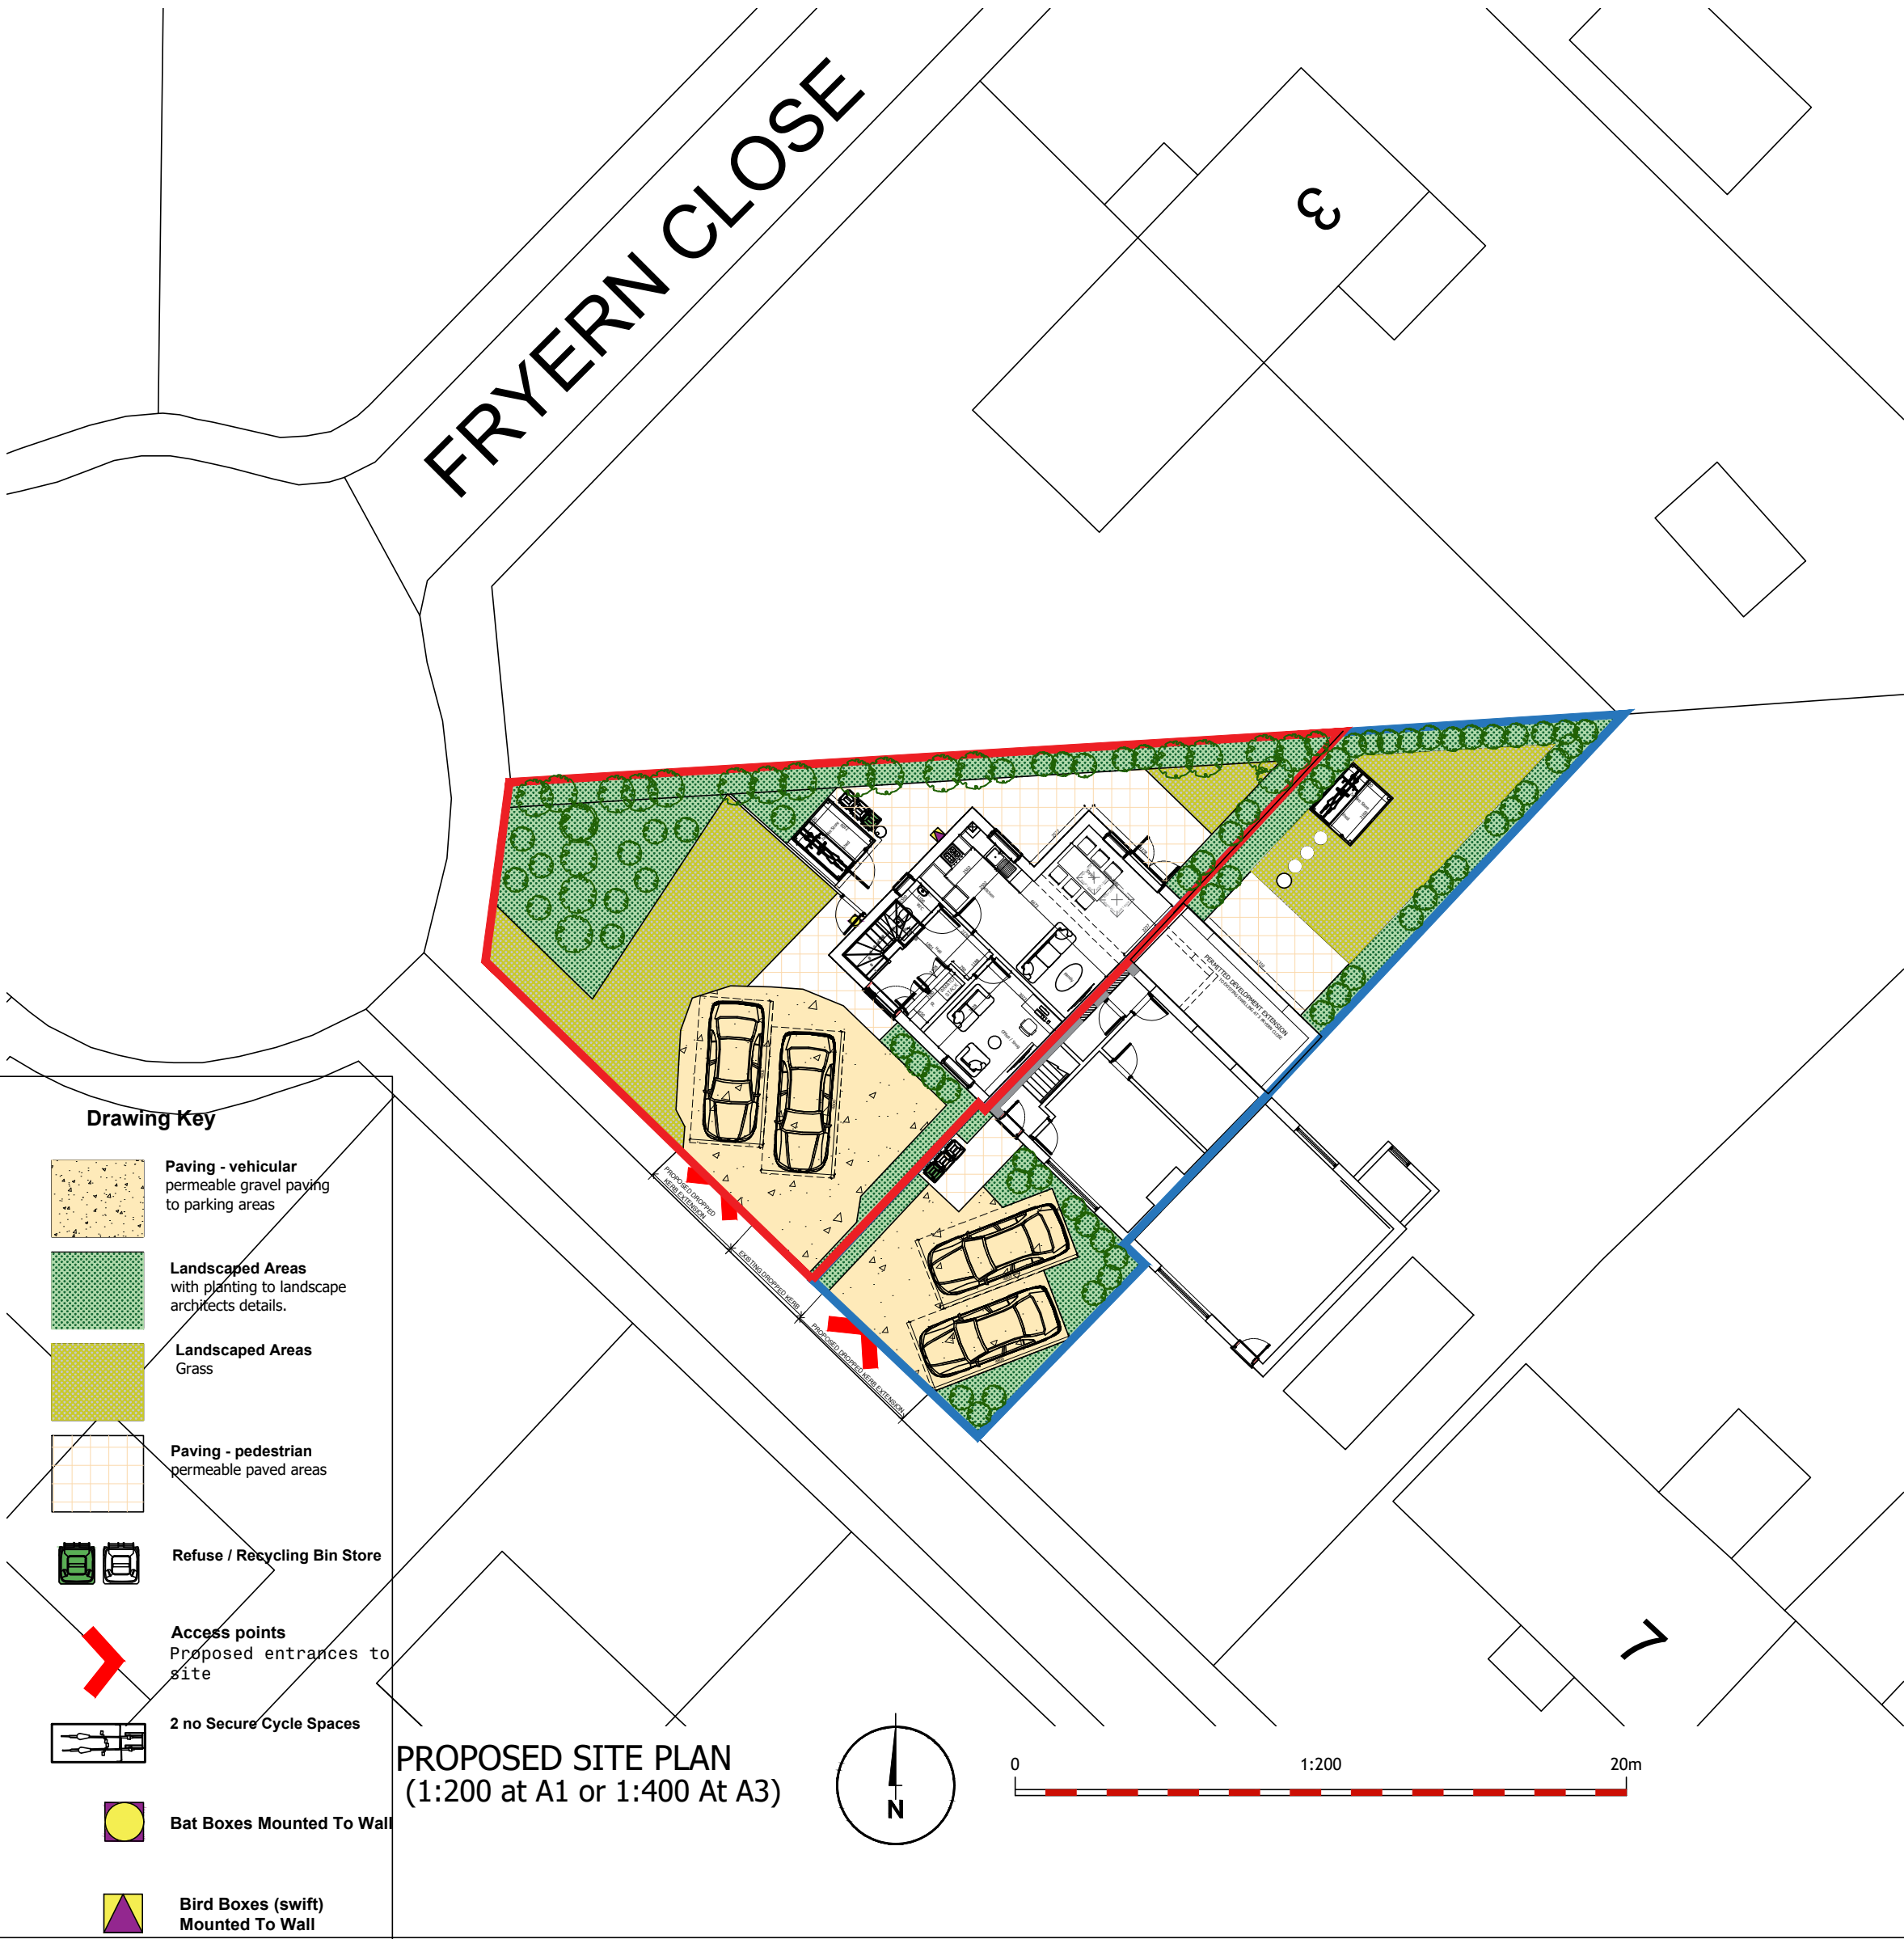

notes

this drawing is the copyright of the HRP ARCHITECTS LTD and must not be reproduced in whole or part or used for the execution of works without their permission.

all dimensions to be checked on site prior to commencement of construction works and the architect notified of any discrepancy.

figured dimensions are to be used in preference to scaled dimensions.

no deviation from this drawing will be permitted without prior consent of the architect.

all drawings are prepared subject to a full measured and structural survey of the buildings and site.

all structural work is subject to the appointment of a structural engineer to confirm and agree the structural proposals.

domestic projects:
hrp architects take no responsibility as designer or principle designer unless the domestic client agrees in writing that the principal designer shall carry out these duties.

os promap licence no. 100020449.

scale width 100mm @ a1 - 50mm @ a3				
client				
revision	notes	date	drawn	check

hrp

architects ltd

First Floor, 18 Limerline Spur
hilsea, portsmouth, hampshire, po3 5hj

tel: 023 9269 1843
fax: 023 9263 9722
email: info@hrp-architects.com
website: hrp-architects.com

project
Proposed New Dwelling to the side of
5 Fryern Close, Chandlers Ford ,
Eastleigh, SO53 2LF

detail
Proposed Plans

drawn	checked
MSC	
date	status
05/ 03/ 2025	
a1 scale	a3 scale
As Shown	9155 02