



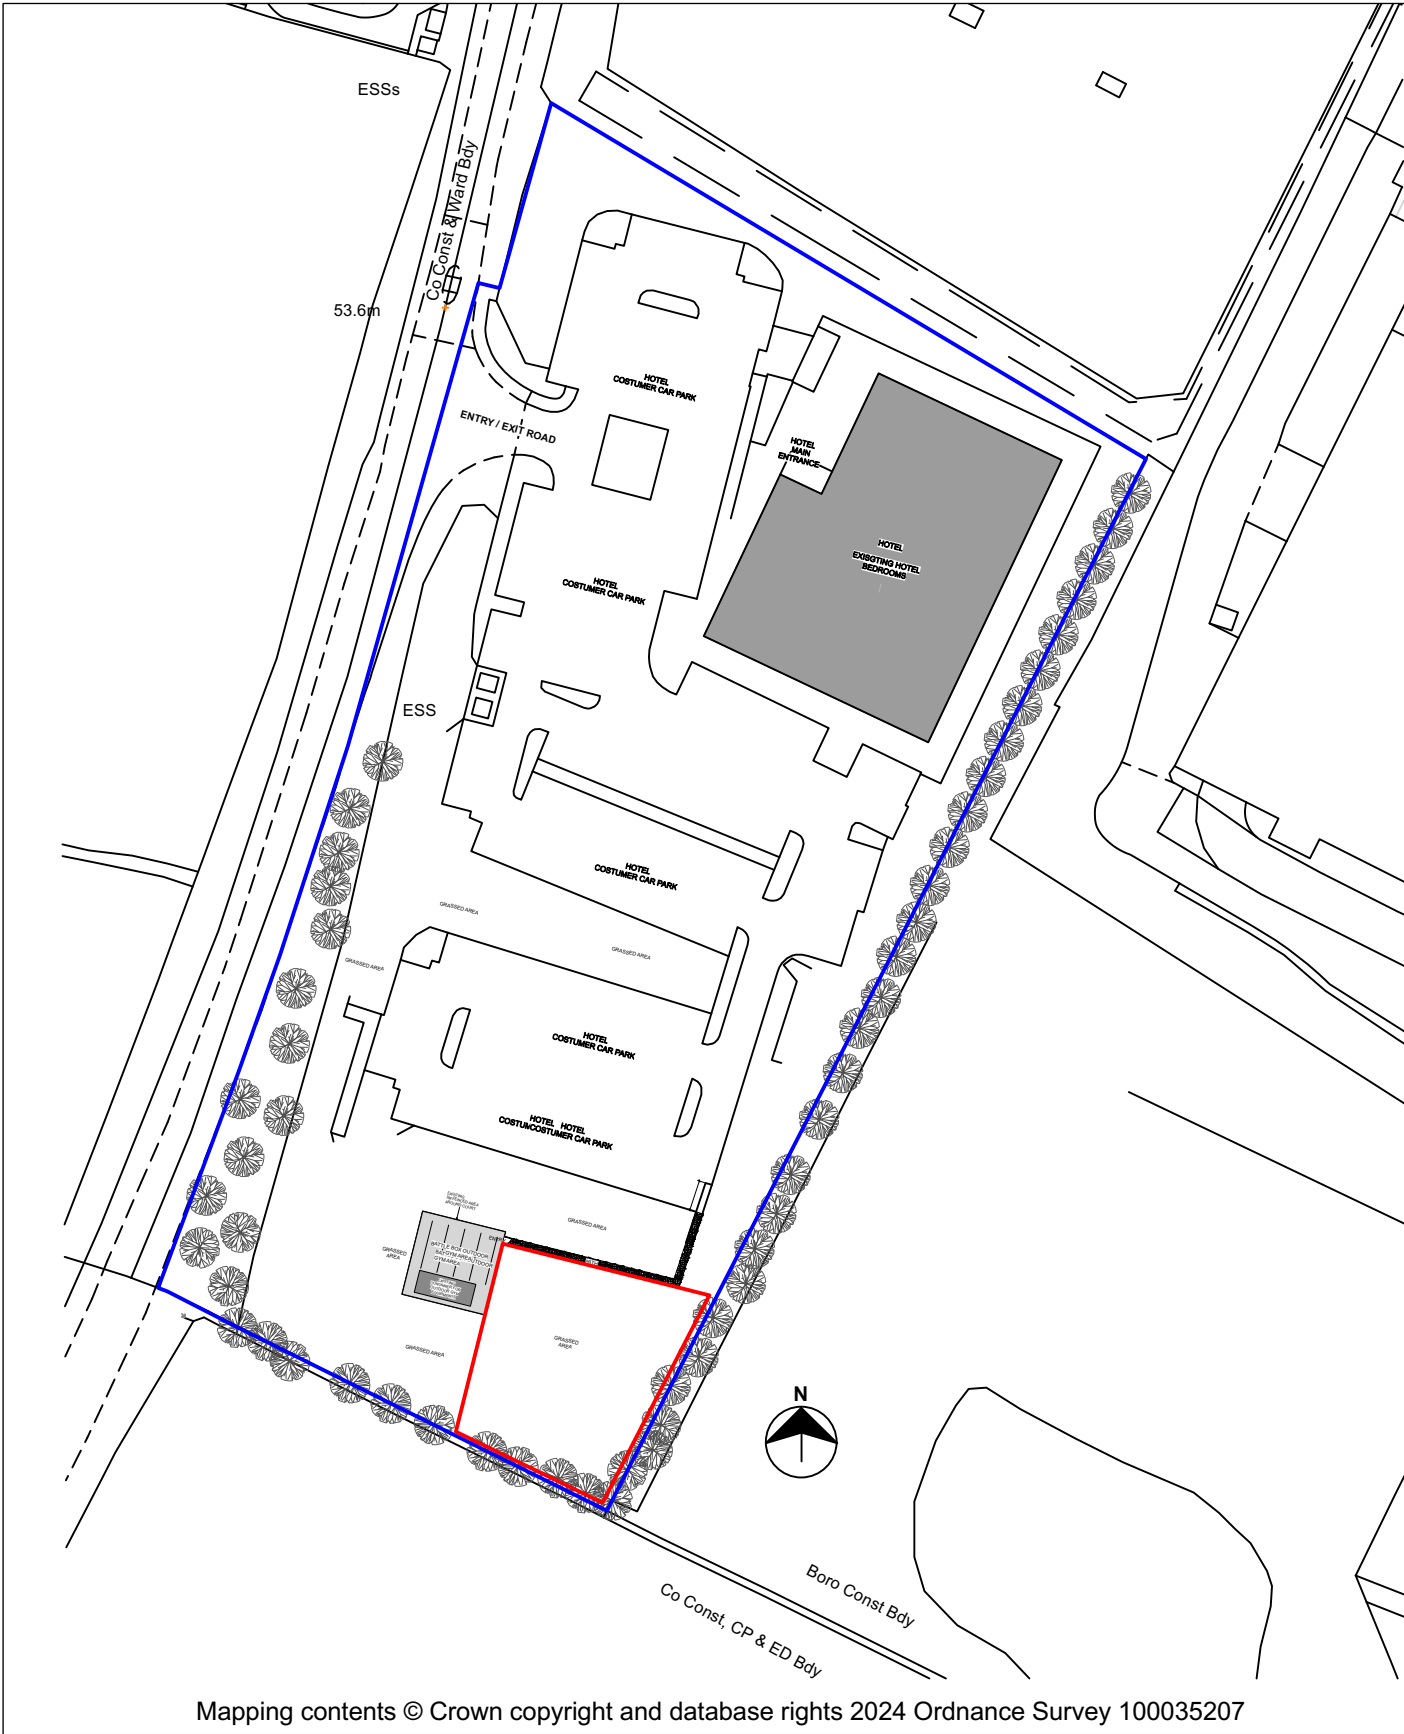

SITE LOCATION PLAN
SCALE 1:1250@A4

SCALE BAR 1:1250

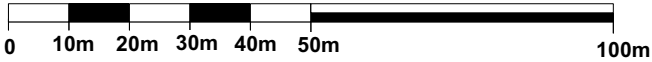

KEY	
SITE BOUNDARY:	—
COURT LOCATIONS:	—

NOTES

- 1 All dimensions to be verified on site prior to any shop or site works being commenced.
- 2 Any discrepancies to be reported to the Designer before any work is put in hand.
- 3 Do not scale from this drawing.
- 4 This drawing is to be read in conjunction with relevant consultant's and specialist's drawing.
- 5 This is a metric drawing.

This drawing is the property of **Arka** design studio ltd. Copyright is reserved by them and the drawing is issued on the condition that it is not copied, reproduced, retained or disclosed to any unauthorised person either wholly or in part without the written consent of **Arka** design studio ltd .

ARKA TM		Rev	Date	Description
		A	03/04/25	RED LINE BOUNDARY AMENDED
SPORTIVA				

Project Number	424/24/4
Drawing Number	410
Revision	A
Date Created	25-2-2025
Drawn by	SN
Checked by	CS/AS
Scale	1:1250 @ A4
Note	

SIZE: A4	
424/24/4	410-A
Project	VILLAGE HOTEL PADEL : EASTLEIGH
Client	VILLAGE HOTELS
Title	SITE LOCATION PLAN