


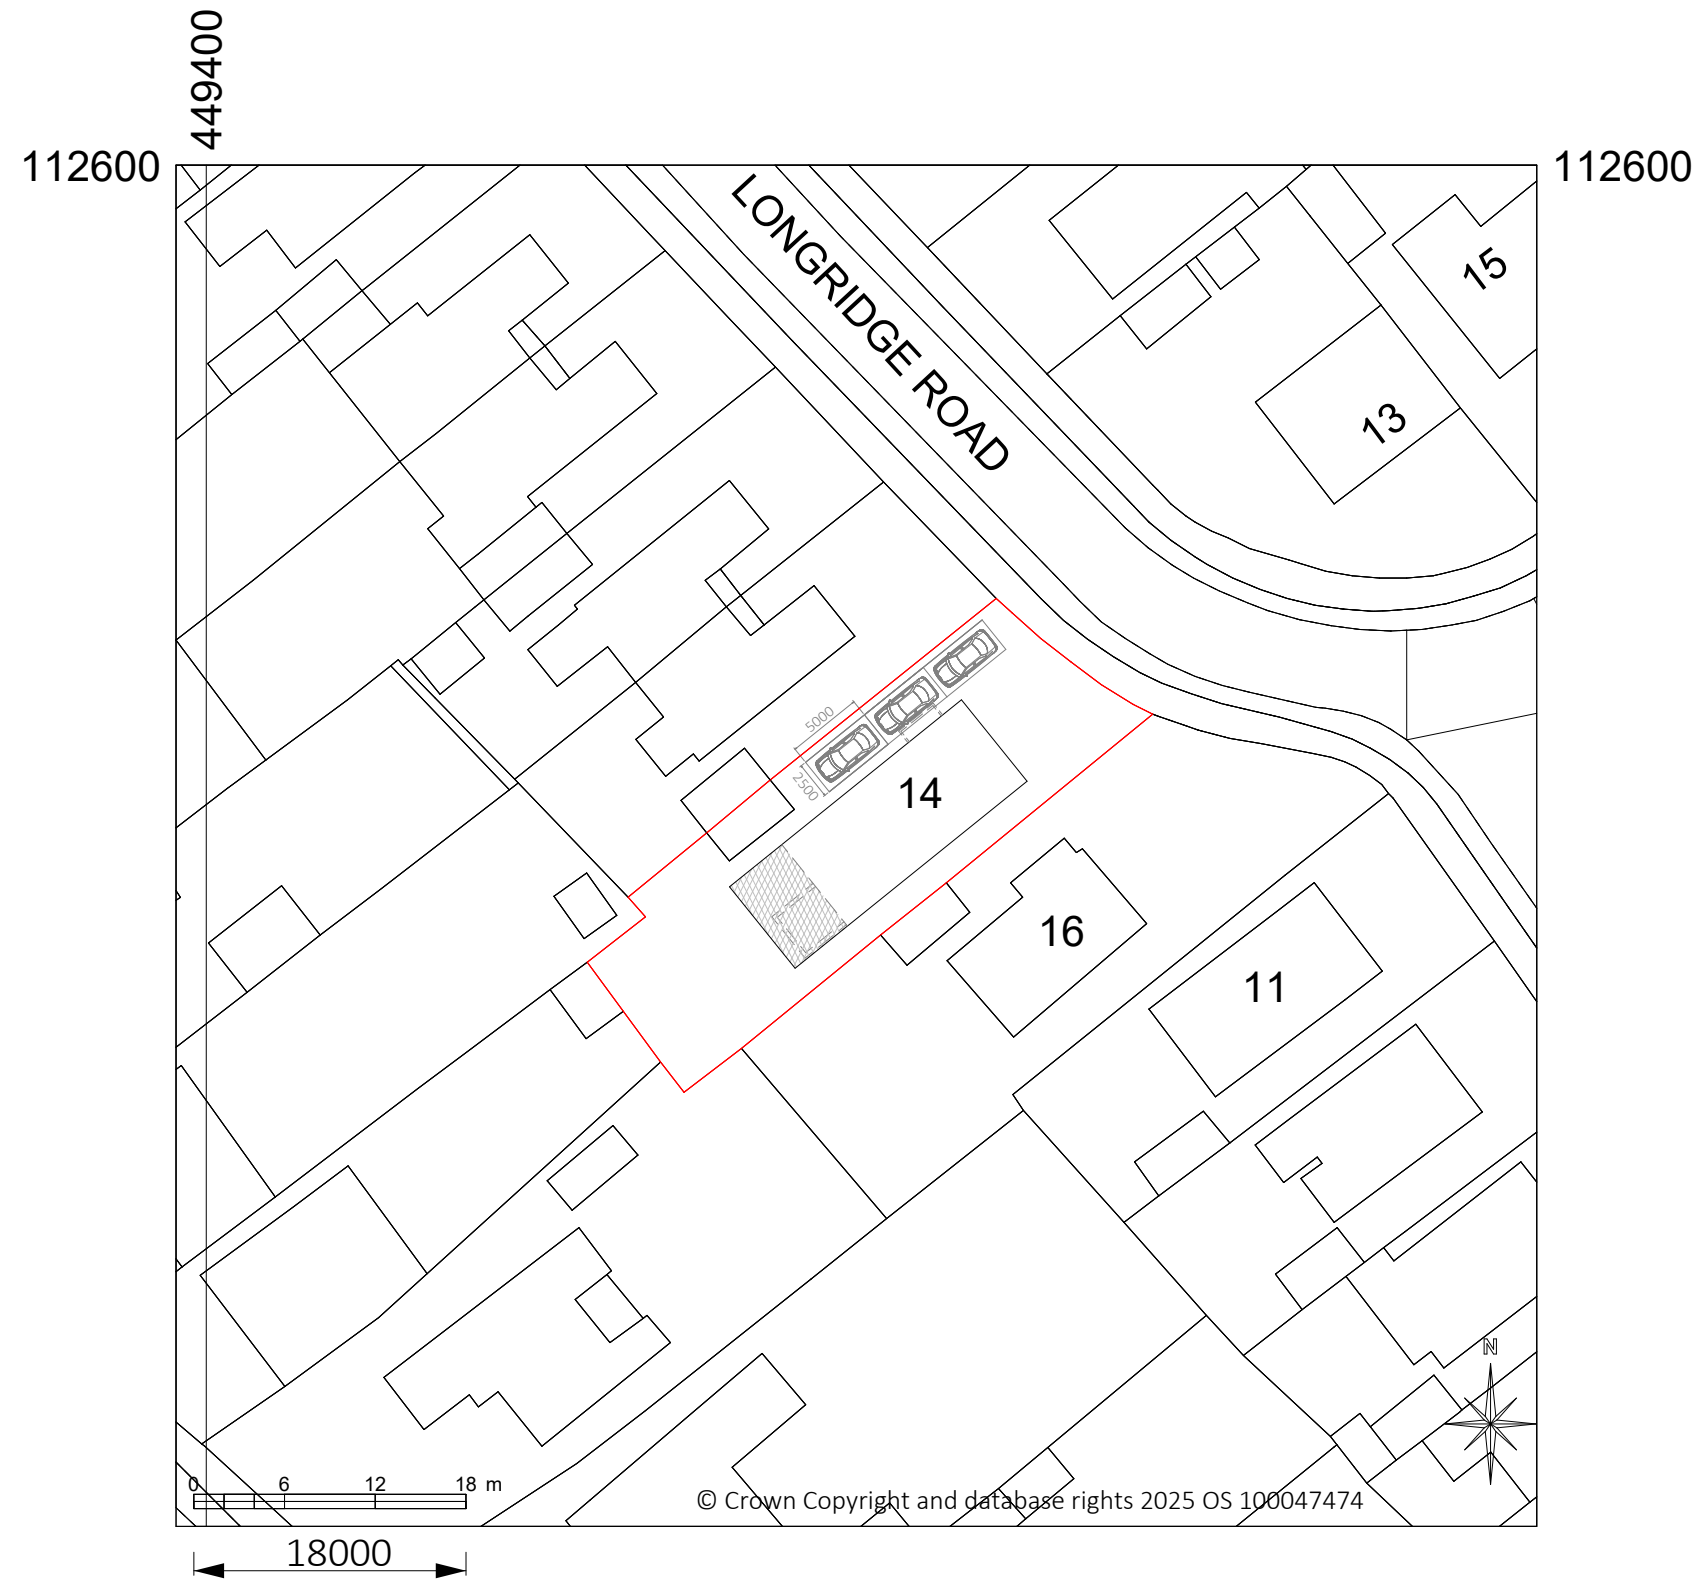

	Company Contact Details		Scale	Page Size	Drawn By	Plan No.	Revision	Client	Site Address	Project
	IHD Architectural Services Ltd Tel: 023 8178 0950 E-mail: info@ihd-architecturalservices.com www.ihd-architecturalservices.com		1:500 	A3	Simon Ashworth	JES 2505		Mr Marnoch & Miss Jessop	14 Longridge Road Hedge End Southampton Hampshire SO30 0GU	Rear extension following removal of existing conservatory; fenestration and internal alterations; removal of side porch
					Checked By	Plan Date				
					Simon Ashworth	MAY 2025				
Plan Title		Block Plan						 All drawings and notes are copyright to IHD Architectural Services Ltd and must not be reproduced without prior consent		