


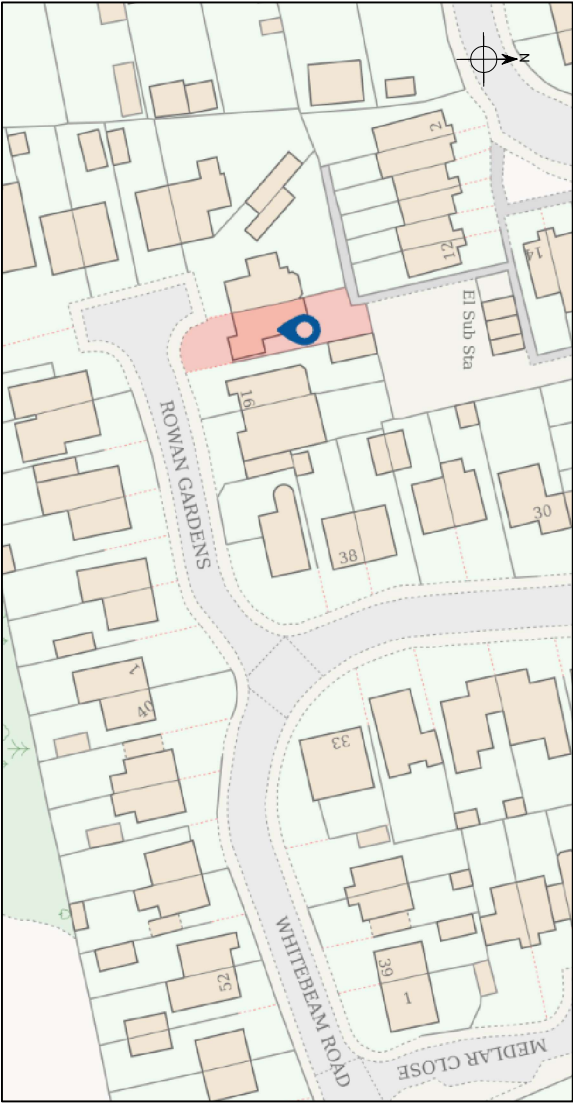
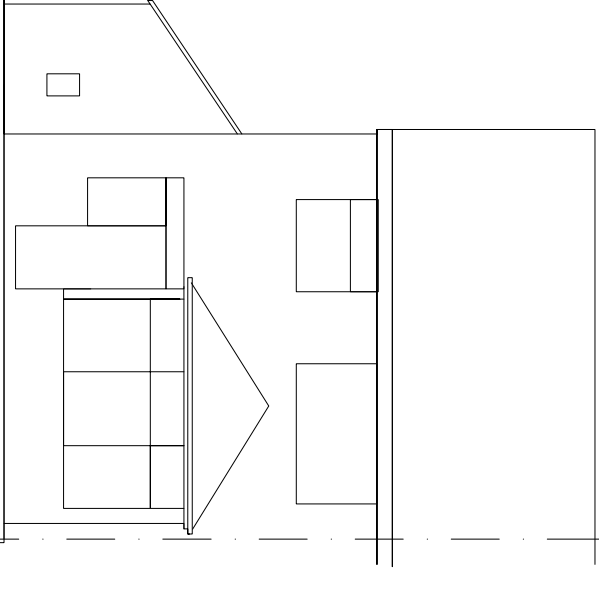


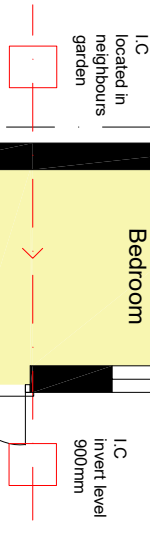

Proposed Materials:
Roof : Tiles to match.
Walls : Brickwork to match.
Doors & Windows : White upvc to match.




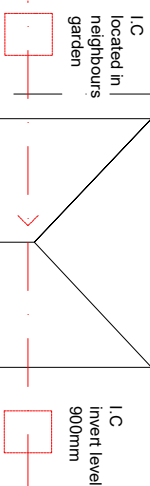


Existing Rear View (North)

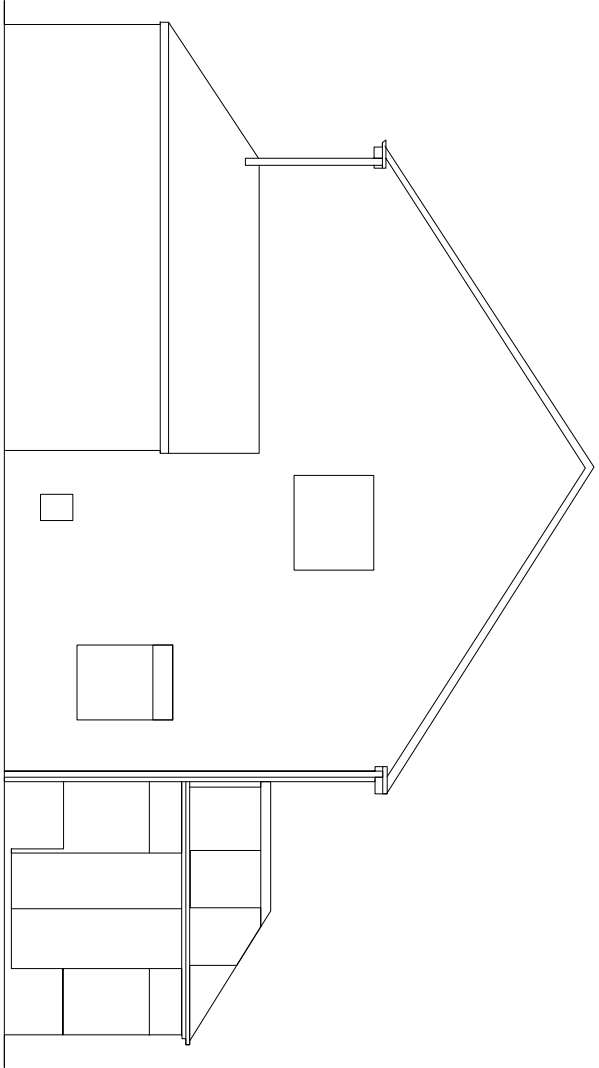


Existing Side View (East)


Existing Layout Plan

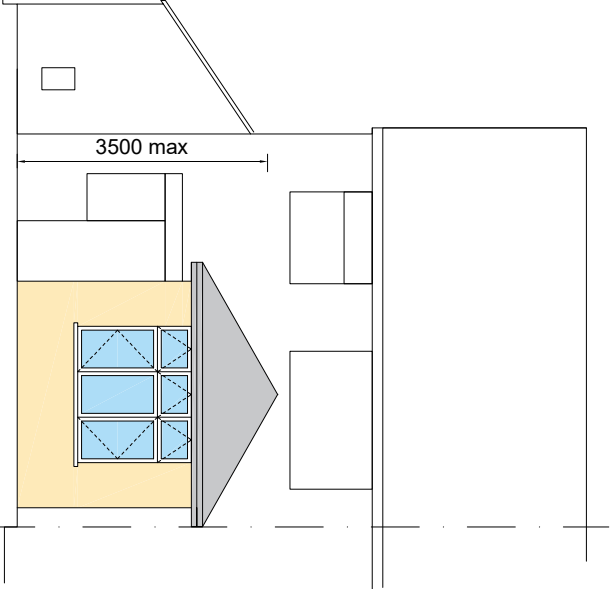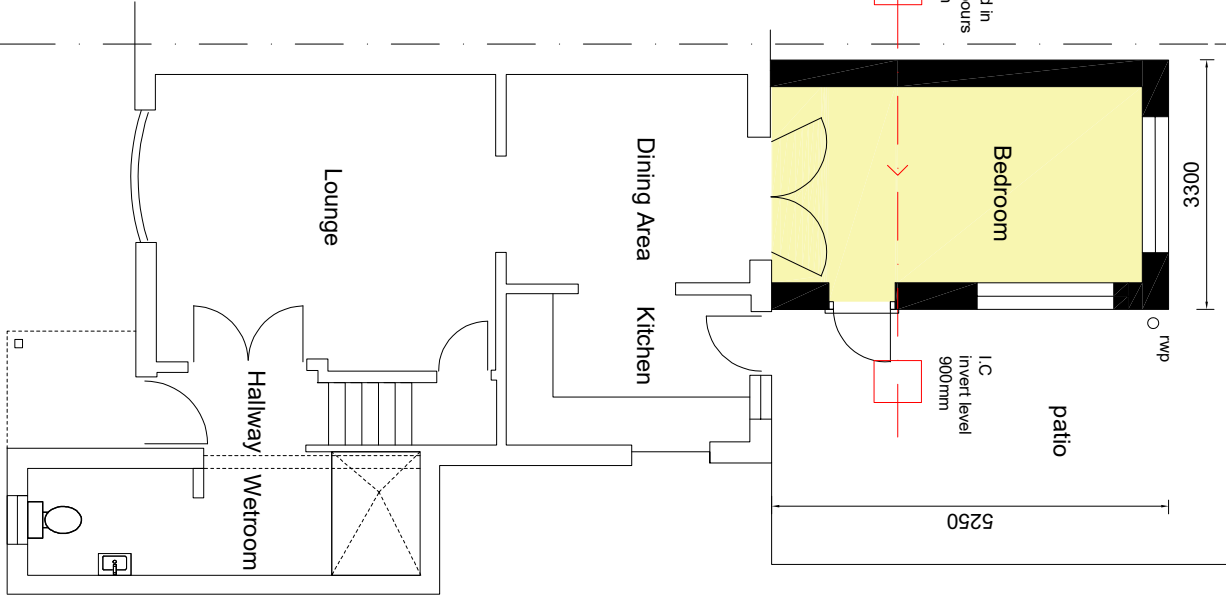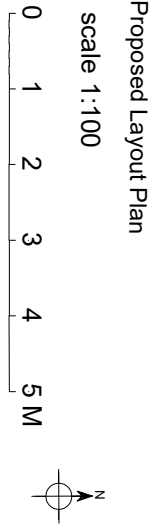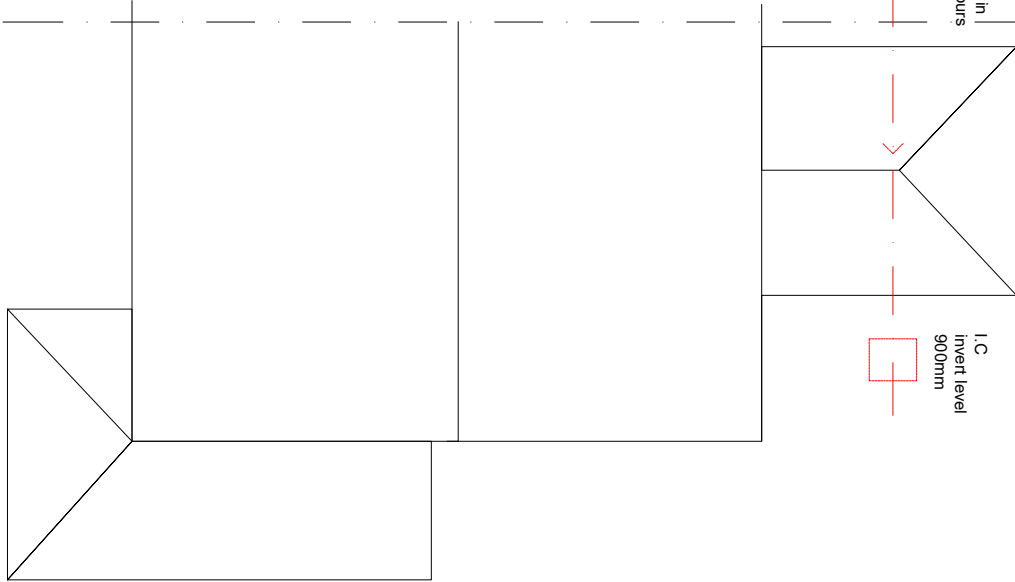

Proposed Rear View (North)

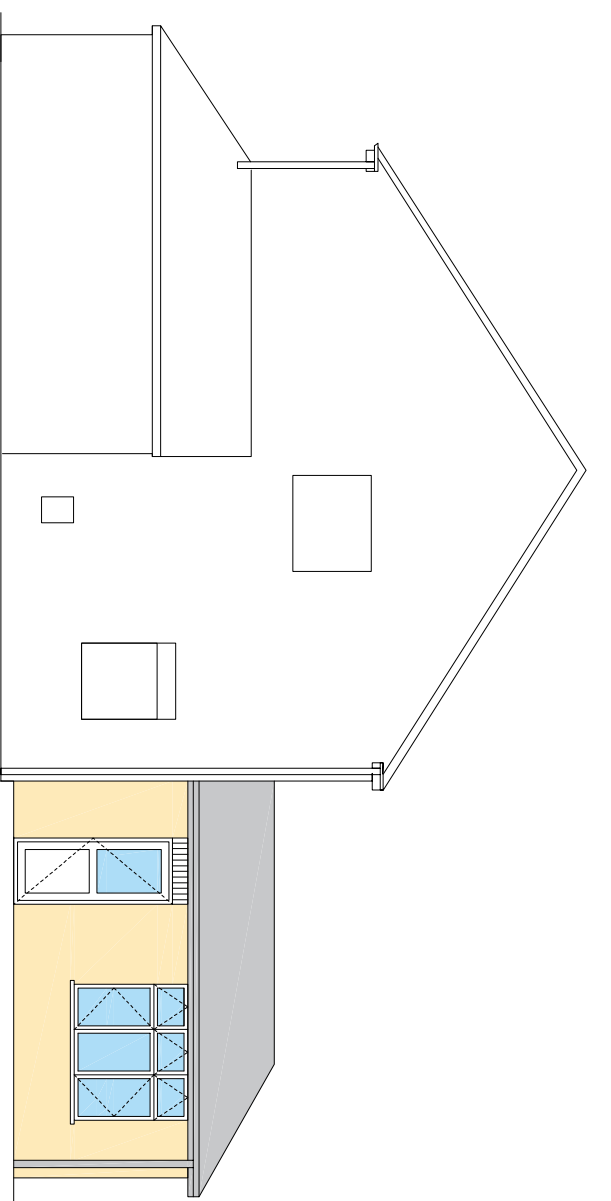

Proposed Side View (East)

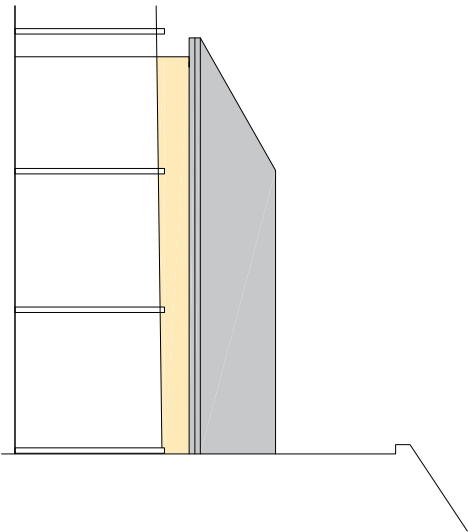

Proposed Side View (West)

GM Architects				
Tel: +44 (0) 7825346084 Email: gregmann2008@yahoo.co.uk				
Client/Project Mr R Lebbern 15 Rowan Gardens, Hedge End				
Drawing Title Existing & Proposed Survey Details				
Date 07.05.2025	Drawn By GM	Scale 1:100 / 1:1250		
Drawing Status PLANNING				
Drawing No. 06176	Rev -			
00.01				