
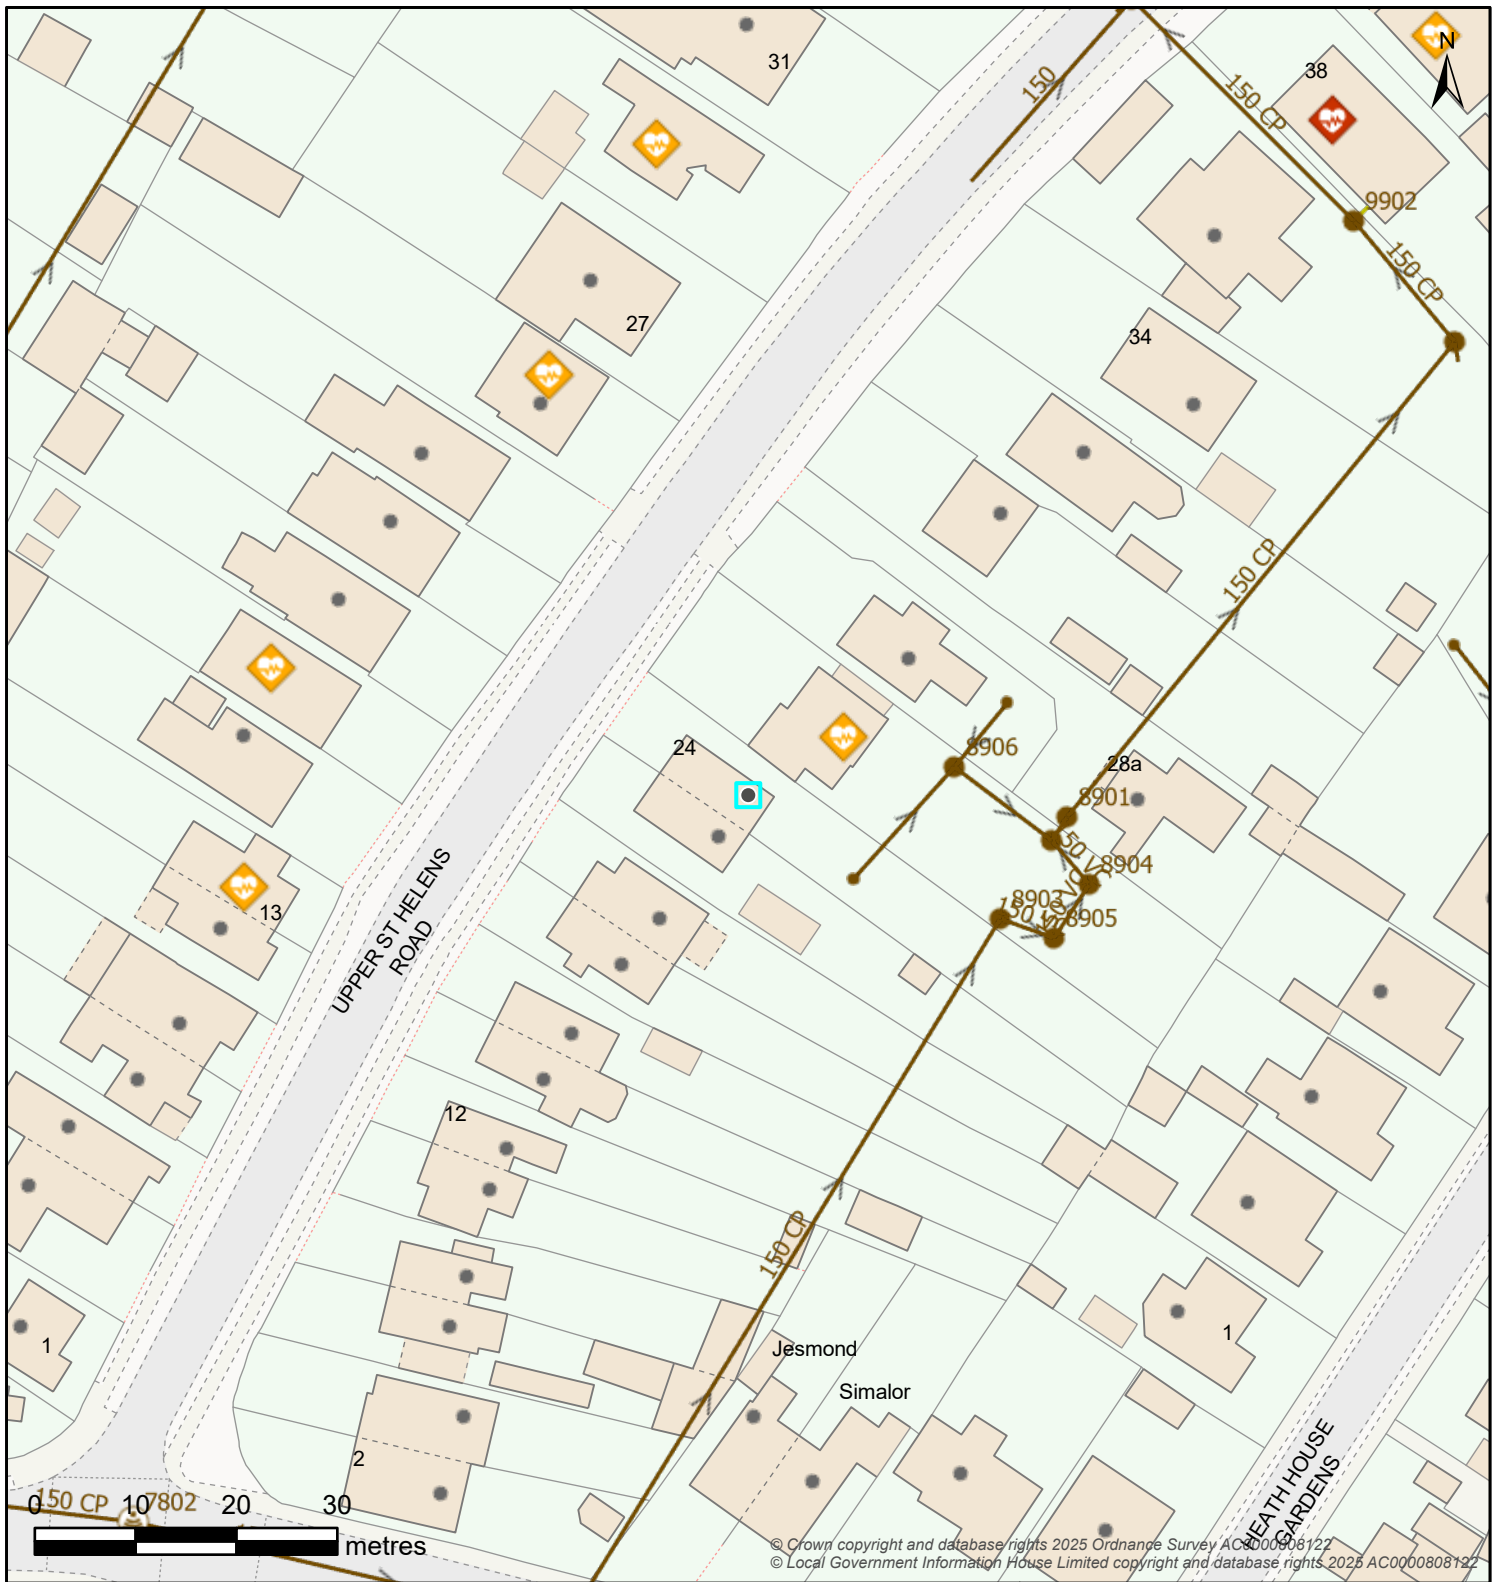
 
 


 

Boundary Box		Break Pressure Tank		Capped End		Hydrant		
 Boundary Box		 BPT Break Pressure Tank		 Capped End		 Emptying Plug	 Fire Hydrant	 Washout Hydrant
Pressure Monitoring		Service Reservoir		Meter		Valve - Controllable		
 Logger		 Covered	 Tower	 Meter		 Open Valve  Closed Valve  Stop Tap		
Site				Valve - Flow				
 Abstraction Point		 Supply Works		 Air Valve	 Non-Return Valve	 Washout Empty Valve		
 Booster Station		 Transfer Station		Valve - Pressure			Pipe Bridge	
 Surface Reservoir		 Underground Source		 Pressure Reducing Valve	 Pressure Sustaining Valve	 Pipe Bridge		
Water Pipe					Water Area			
 Communication		 Trunk		 Decommissioned		 Water Supply Zone		 District Meter Area
 Distribution		 Raw		 Discolouration				
 Non-Potable		 Private						

Map Title: SW Print

Printed By: Lia.Loversidge

Date Printed: 19/05/2025

Map Scale: 750

The information provided is believed to be correct but is provided on an 'as is' basis and without any warranty or condition express or implied, statutory or otherwise as to its quality or fitness for purpose. Actual positions of assets should always be determined on site.

