


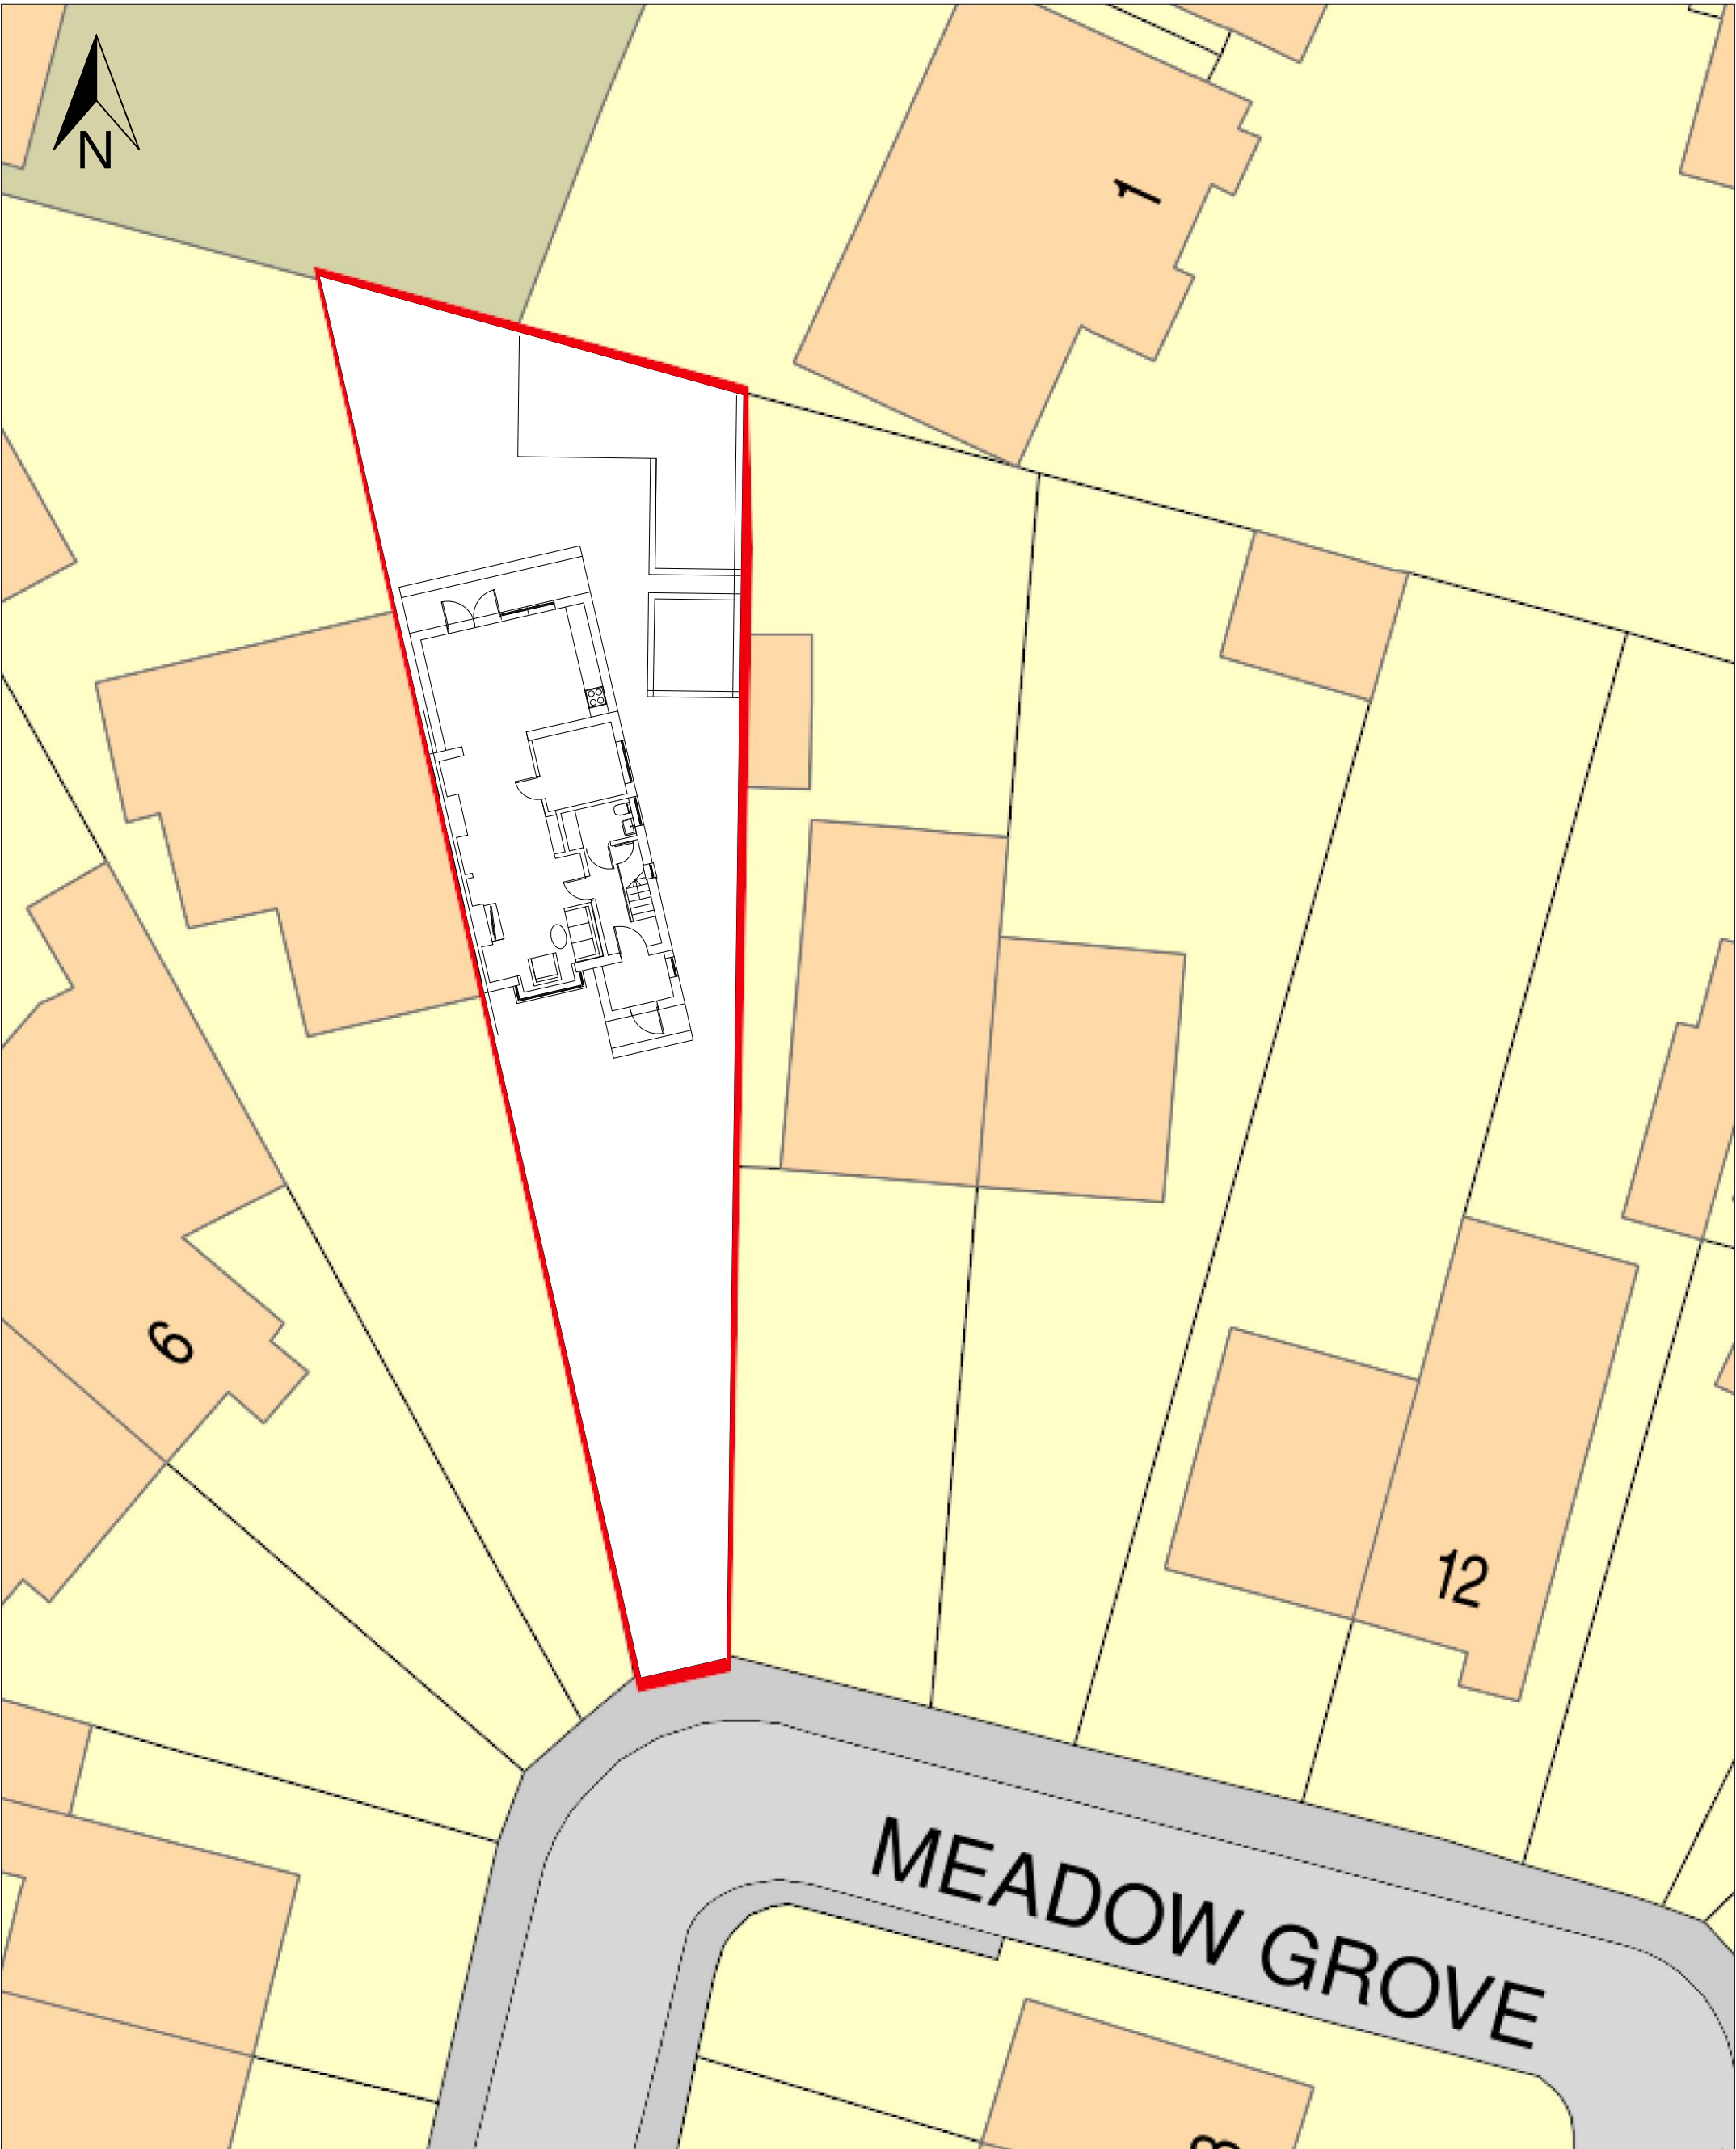

BLOCK PLAN
SCALE 1:200



CLIENT: ABASI FREKE SUNDAY		
PROJECT: 8 MEADOW GROVE SO53 3AT		
TITLE: BLOCK PLAN		
DATE: 11-03-2025	DRAWN BY: ML	
SCALE @ A3: 1:200	CHECKED BY: M L	
PROJECT NO: 117	DRAWING NO: 1	REV NO: