Notes
Report any discrepancies to the author.
This drawing is copyrighted to Temple Ford Design LTD.

GROUND FLOOR PLAN

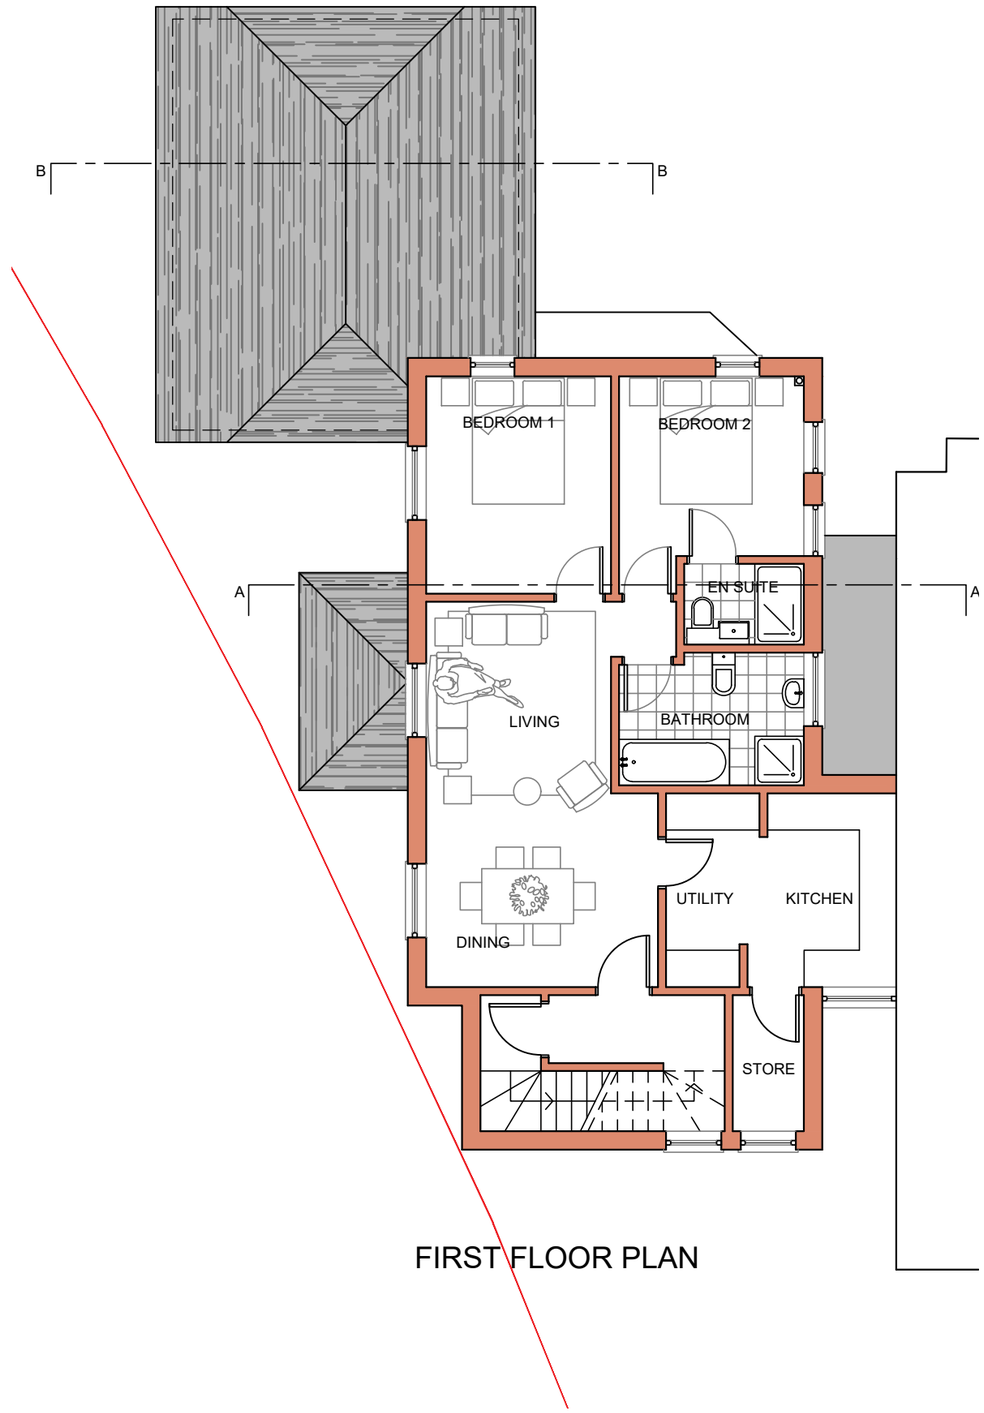

FIRST FLOOR PLAN

Revision Notes:

Rev:	Date:	Description:
A	10 06 24	Changes from PRE-APP
B	16 07 24	Changes from PRE-APP
C	26 07 24	Changes from PRE-APP
D	29 07 24	Client changes
E	30 08 24	Client changes
F	06 09 24	existing garage shown demolished
G	08 10 24	Client changes
H	01 04 25	Client changes

Date: March 2024

Scale @ A3: 1/100

Drawing Status: Planning | Drawn: JC | Checked: dmm

Project: 49, Bishopstoke Rd, SO50 6LA
Alteration and extension

Client: Mrs J Bray
49, Bishopstoke Road

Drawing Title: Plans
As Proposed

Project:	Dwg No:	Rev:
2238	D02	H

Temple Ford Design Ltd
architects
T 023 8027 6393
E templeforddesign@gmail.com W templeforddesign.co.uk