


THE FIRS SO31 8EW

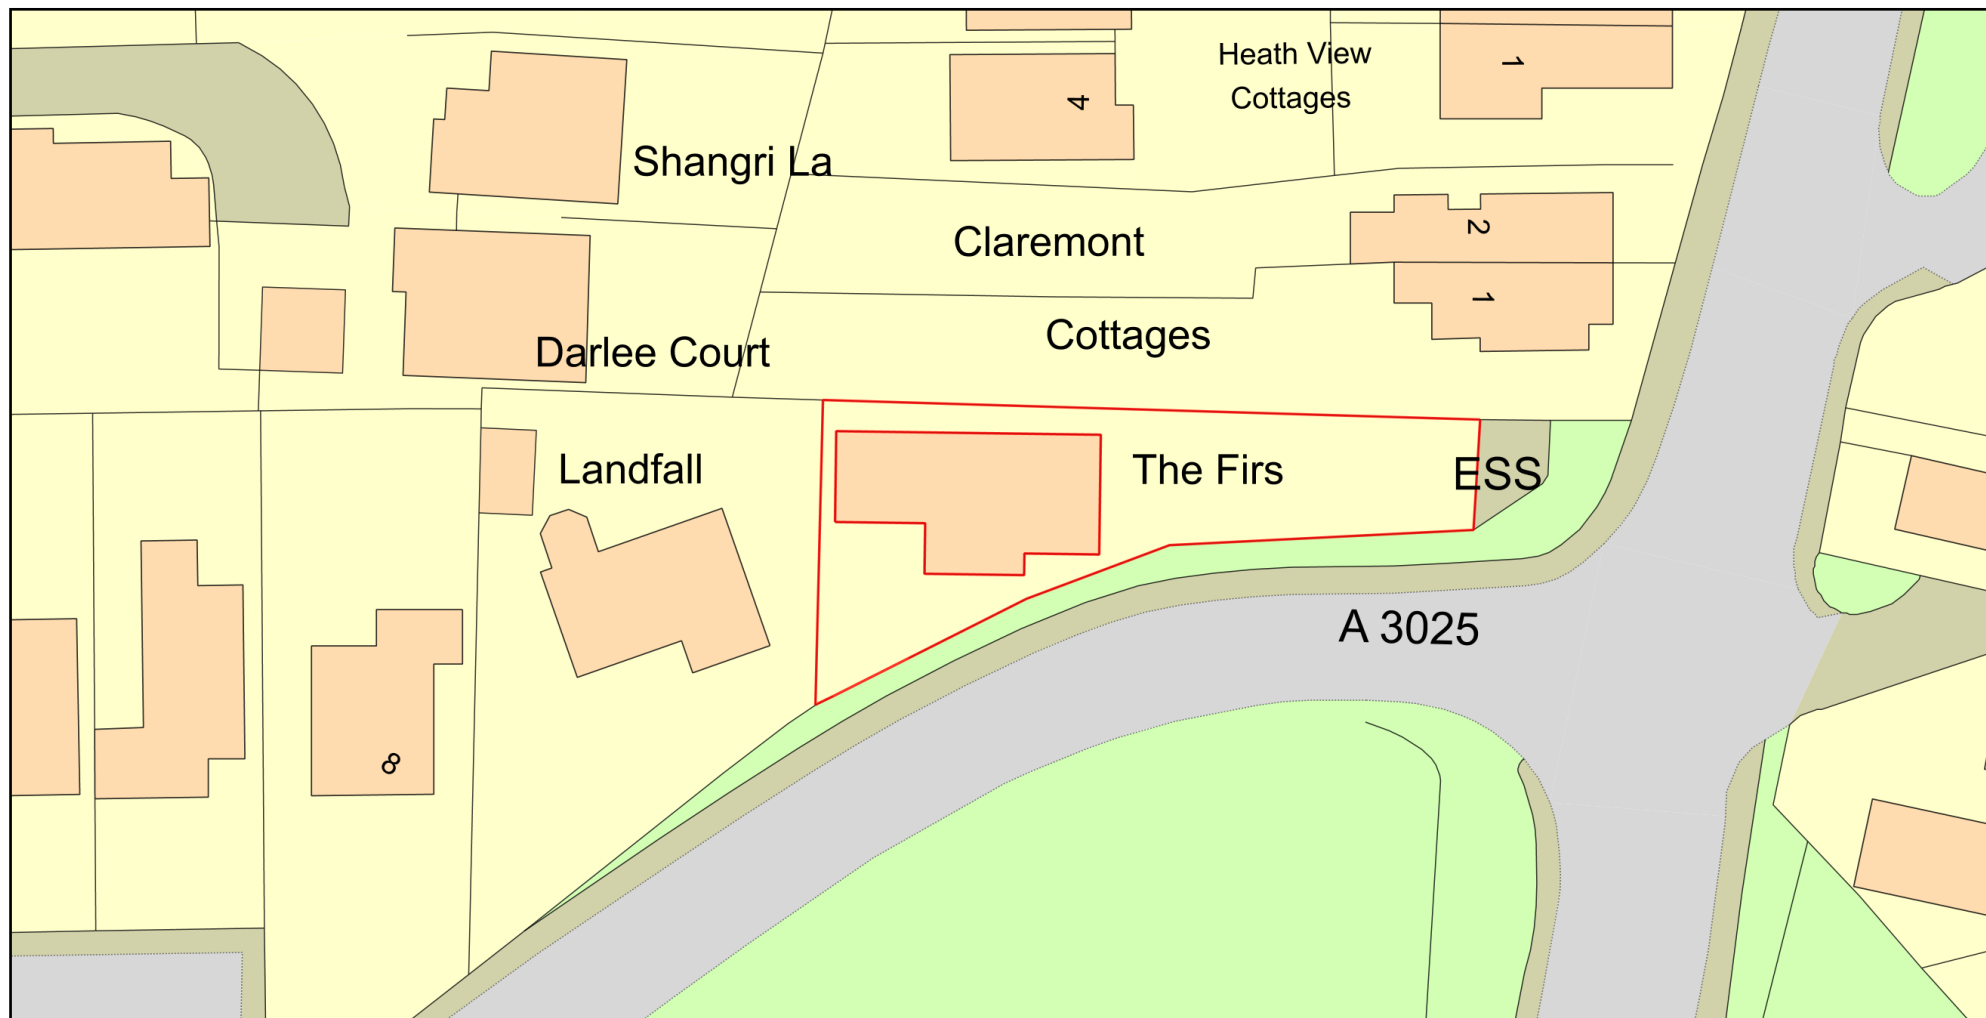

0 20
Metres



Plan Produced for: JOHN HARVEY

Date Produced: 21 May 2025

Plan Reference Number: TQRQM25141164725218

Scale: 1:500 @ A4

© Crown copyright and database rights 2025 OS 100042766

