


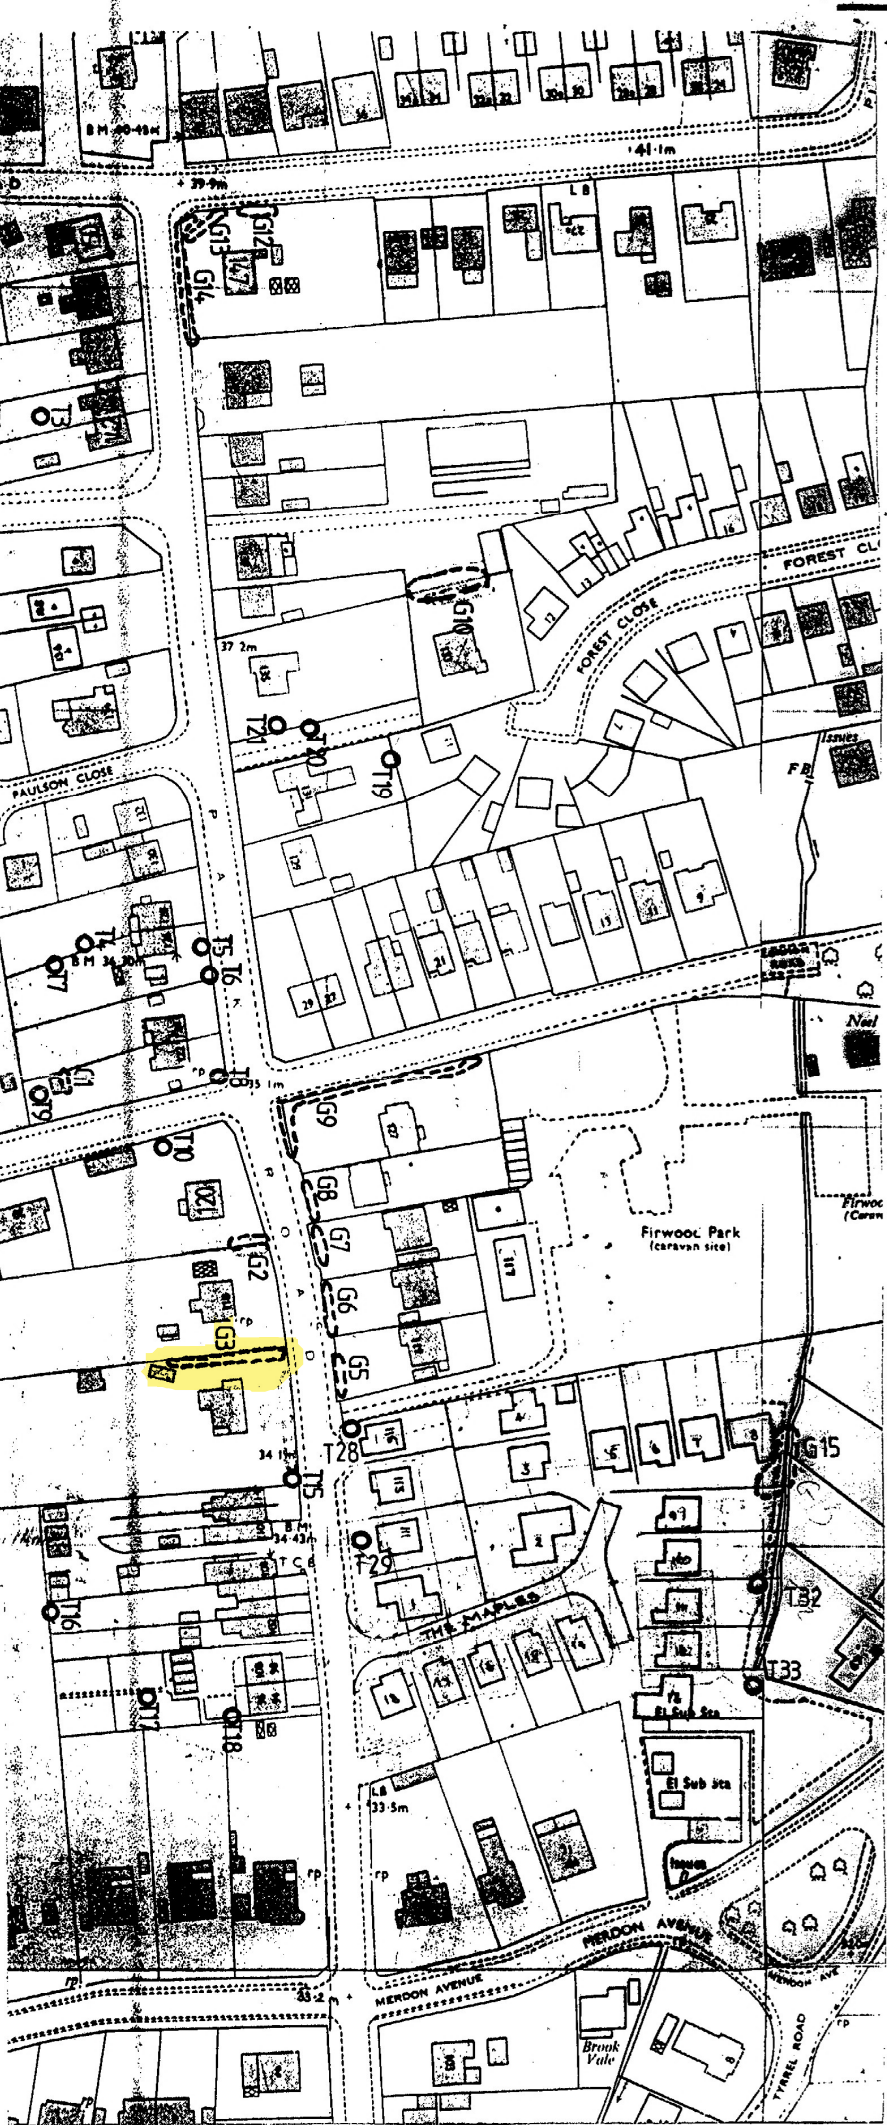

EBC TPO 286 PARK ROAD 119 - 147, 94 - 150 LINDEN GROVE 2-22, 1-21 PAULSON CLOSE THE MAPLES COMMON ROAD 20 - 28			
amended			
scale	date	1/93	drawn by
drawing no.	checked by		
EASTLEIGH BOROUGH COUNCIL Department of Technical and Development Services Civic Offices Leigh Road Eastleigh Hampshire SO5 4YN Telephone: Eastleigh (0703) 614646 Fax: Eastleigh (0703) 643952			