



T/24/98630

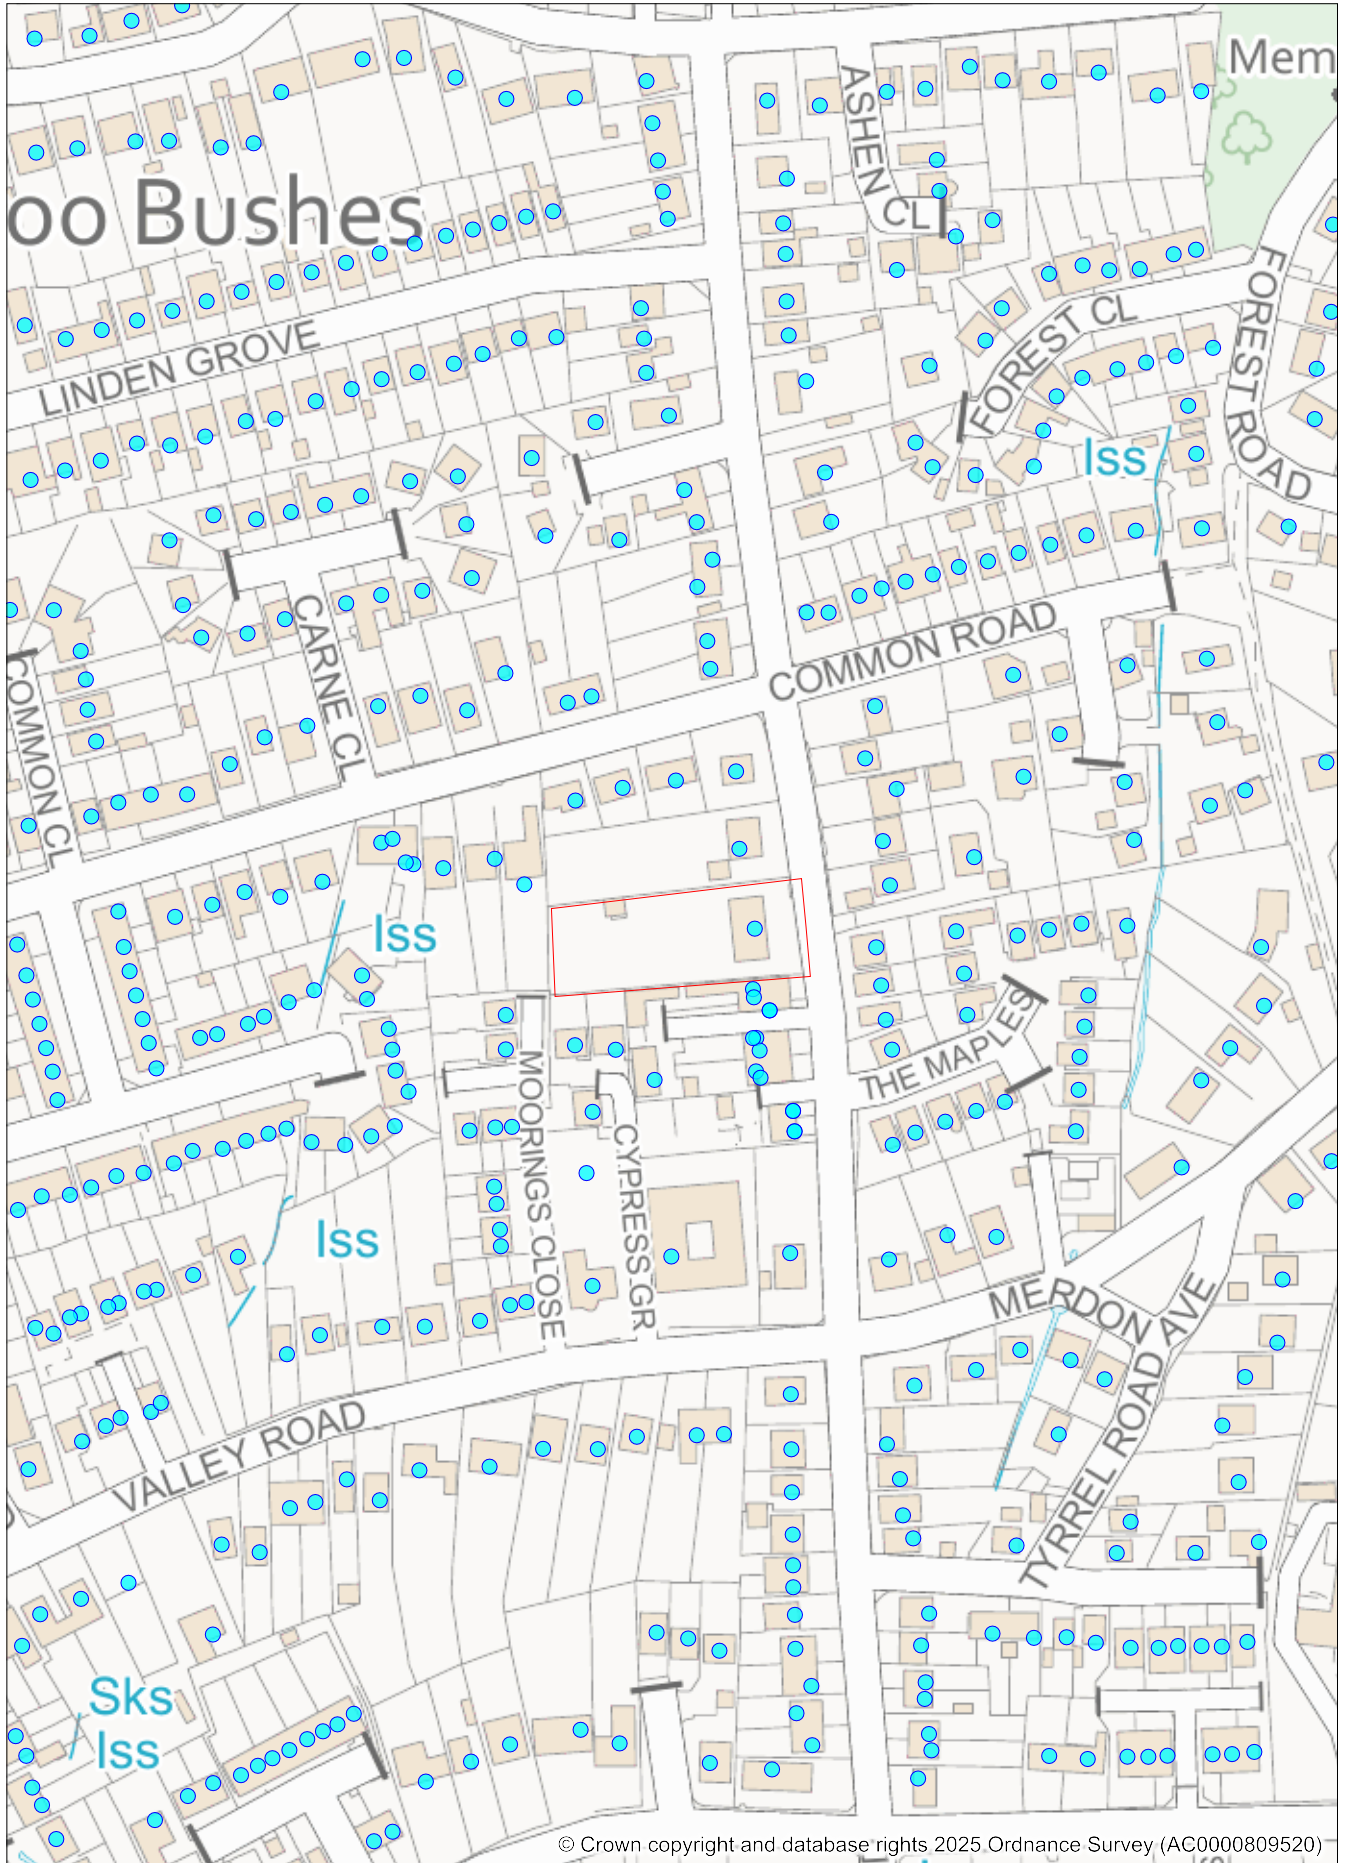

© Crown copyright and database rights 2025 Ordnance Survey (AC0000809520)

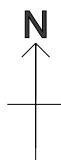

Address: 116 Park Road, Chandlers Ford,
SO53 1HY

Date: 21/05/2025

Scale: 1:2500