



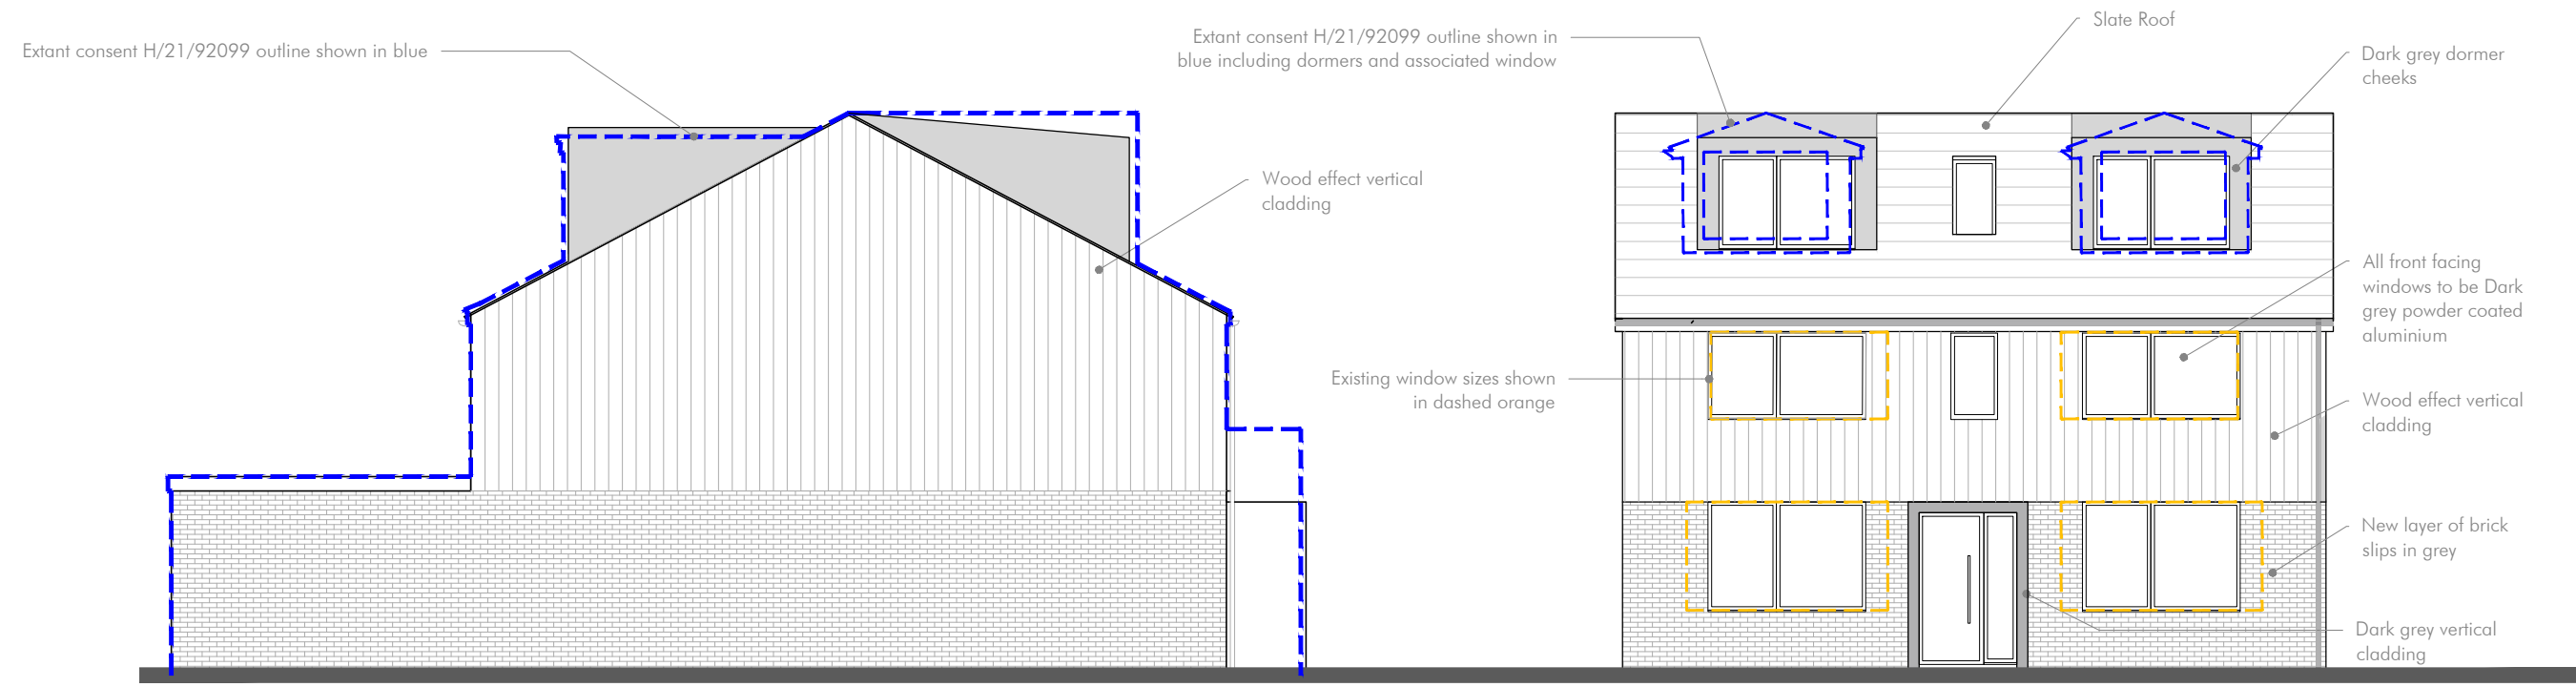

Proposed Side/ South Elevation

Proposed Front / East Elevation

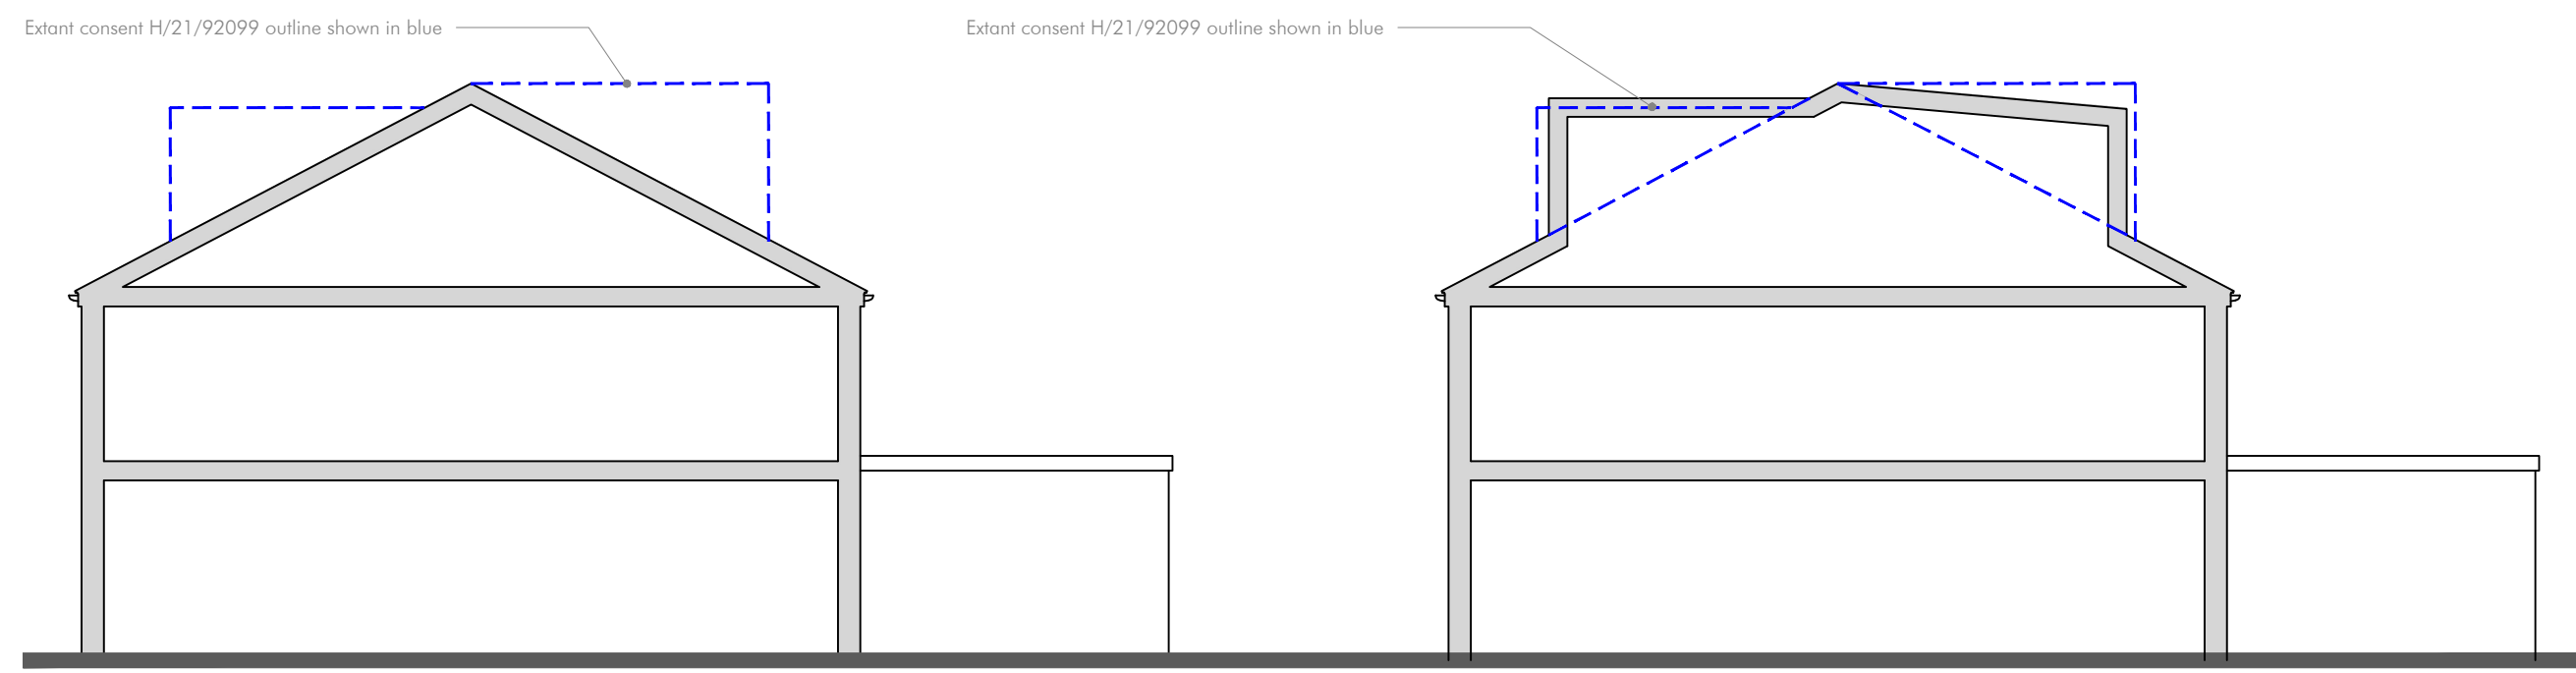

Section AA - Existing

Section AA - Proposed

Glazing Analysis Front Elevation:

Existing	14.4m ²	Proposed	17.7m ²
Extant consent	4.2m ²	Reduction in glass	0.9m ²
Total	18.6m ²	Reduction	5%

1:1250	0mm	10m	20m	50m
1:500	0mm	5m	10m	25m
1:200	0mm	2m	4m	10m
1:100	0mm	1m	2m	5m
1:1	0mm	10mm	20mm	50mm